Location Plan

Site Address: **Firs House, Upper Common, Kington Langley, SN15 5PE**

PlanningPortal

Date Produced: **19-Oct-2023**

Scale: **1:1250 @A4**

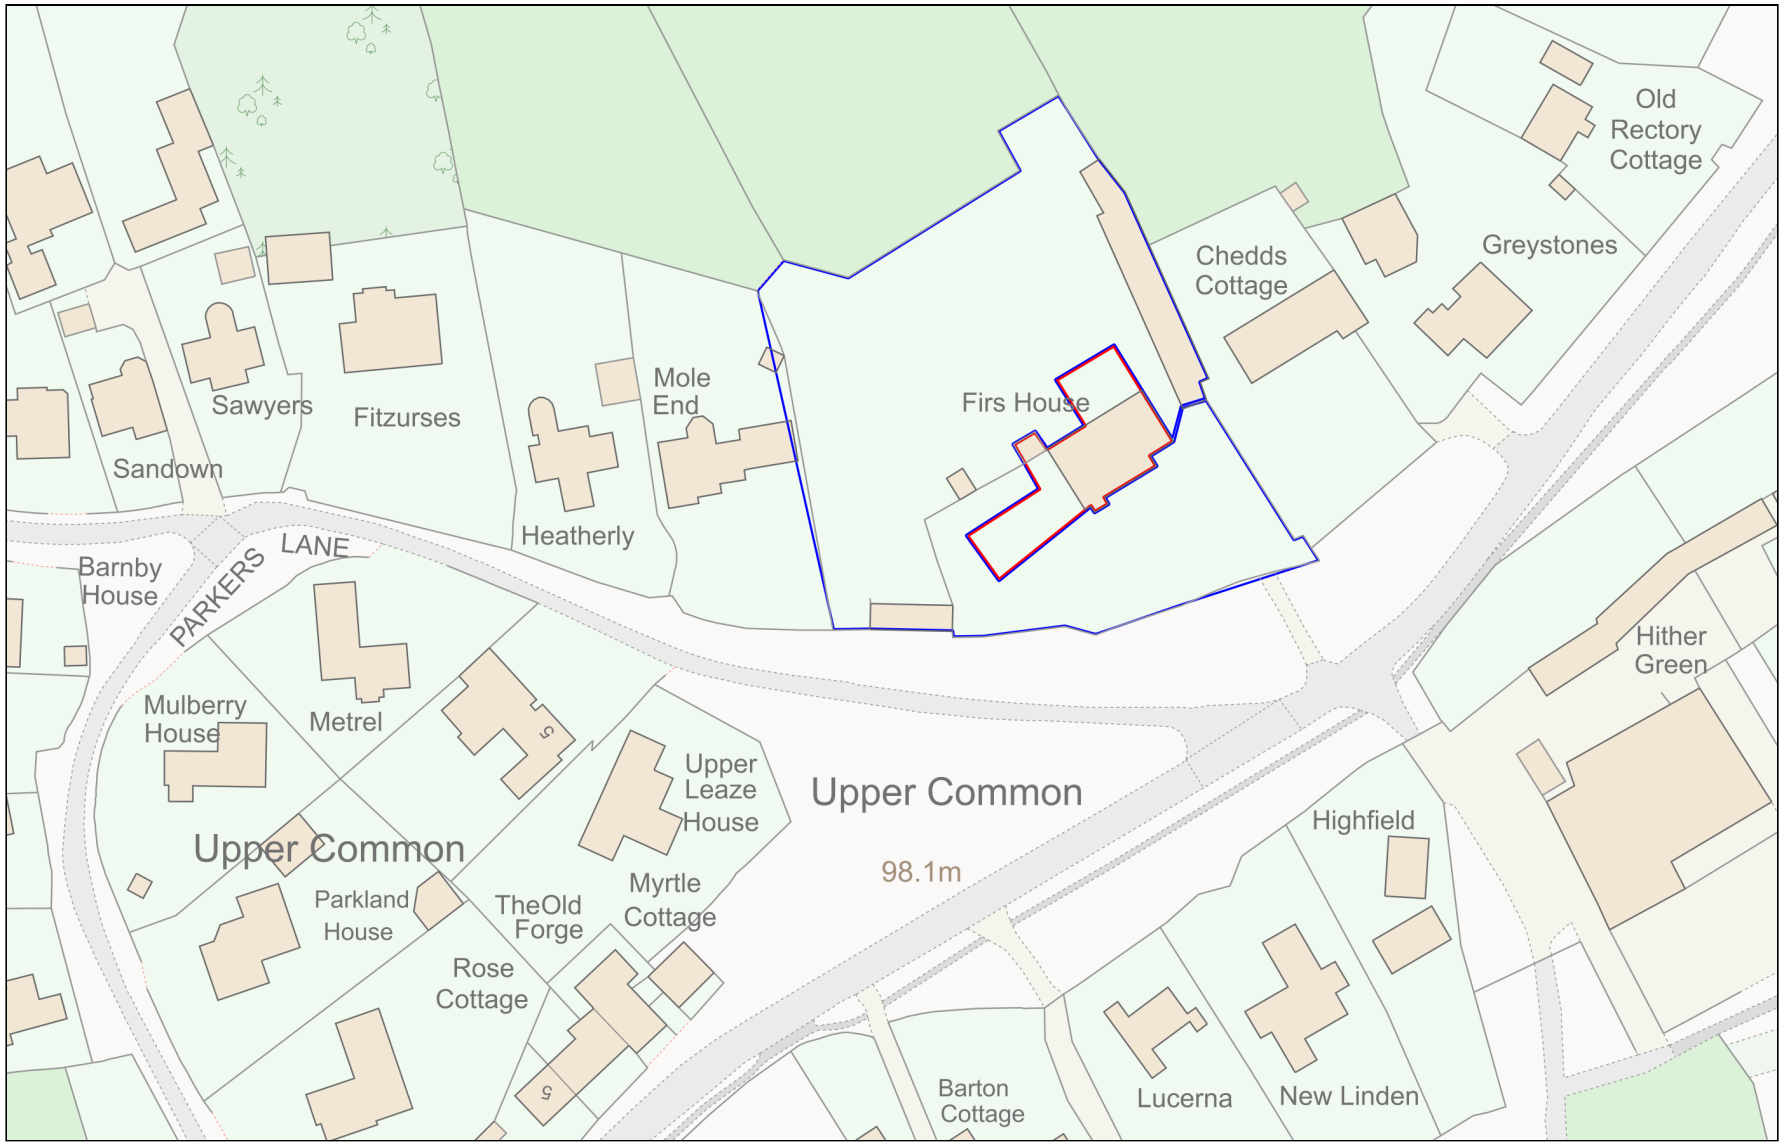

Planning Portal Reference: **PP-12512531v1**

Powered By TerraQuest

© Crown copyright and database rights 2023 OS 100042766