


Detail Applies to GF01/GF05

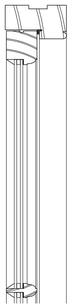

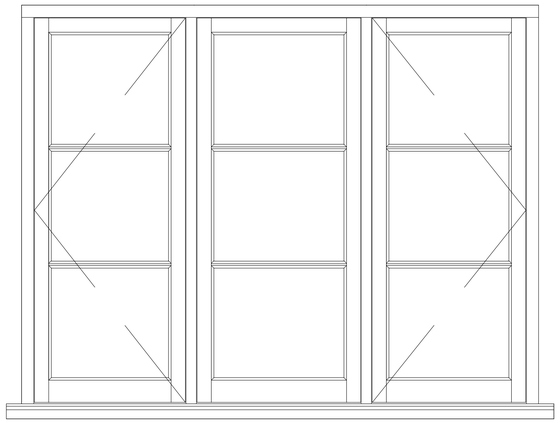

Elevation
Scale 1:10

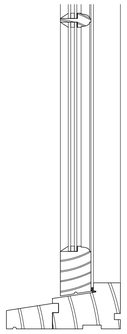



Cill/Head Detail
Scale 1:5




Jamb Detail
Scale 1:5

Detail Applies to GF02/GF04

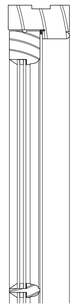

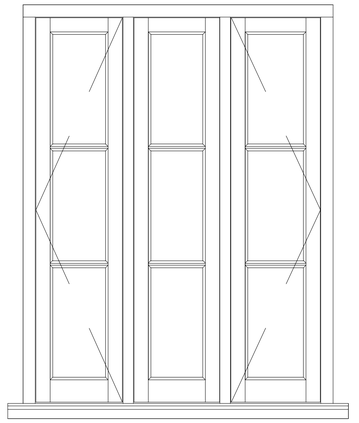

Elevation
Scale 1:10

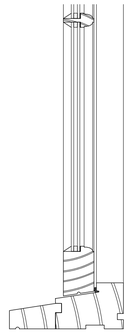



Cill/Head Detail
Scale 1:5




Jamb Detail
Scale 1:5

Detail Applies to GF03

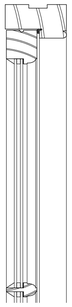

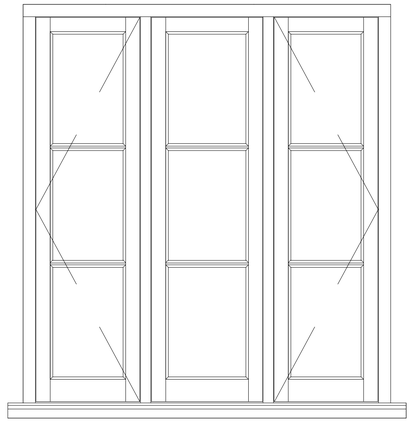

Elevation
Scale 1:10

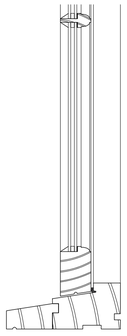



Cill/Head Detail
Scale 1:5




Jamb Detail
Scale 1:5

Detail Applies to GF06,09,12

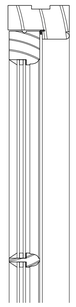


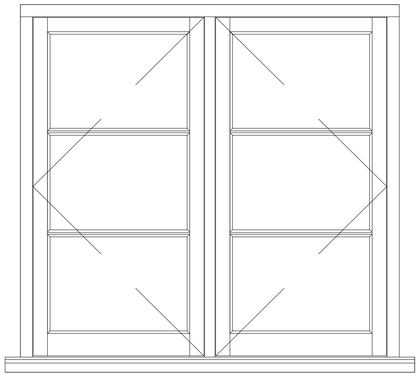

Elevation
Scale 1:10

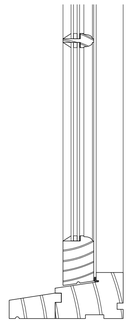

Cill/Head Detail
Scale 1:5

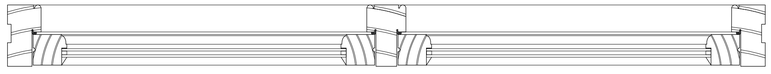

Jamb Detail
Scale 1:5

Notes:

This drawing is protected by copyright. No part of this document may be reproduced, altered, or transmitted in any form or by any means without permission.
Do not scale off these drawings for construction purposes. If any discrepancies are found, please contact the Originator

NOTE!
These detail sheets are to be read in conjunction with the photo reference sheets.

All new joinery to be Accoya, with painted finish in white colour to match the existing to the windows, and colour TBC to the doors.

Glazing bars to be Ovolo profile "true" bars, and glazing to be "Timbalite" or similar 14mm (4,6,4 configuration) DGU, secured with discrete Accoya beads.


1:5 0 0.1 0.2 0.25


1:10 0 0.1 0.2 0.3 0.4 0.5

REV	DESCRIPTION	DATE
-	-	-

CLIENT	Wilton United Charities
PROJECT	Replacement windows and doors, St. Giles Hospital
TITLE	Detail sheet 1
DRAWING NO.	P01
JOB NO.	1036
DATE	Oct 2023
SCALE	As shown @A1


Detail Applies to GF07,08,10,11

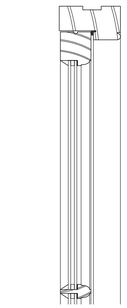

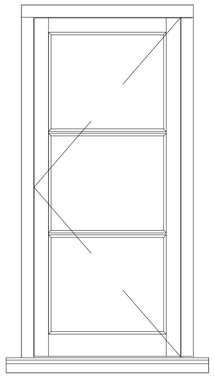

Elevation

Scale 1:10

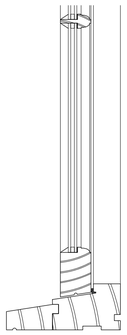

Cill/Head Detail


Scale 1:5




Jamb Detail

Scale 1:5


Detail Applies to GF13/GF14

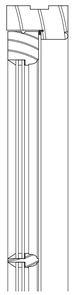

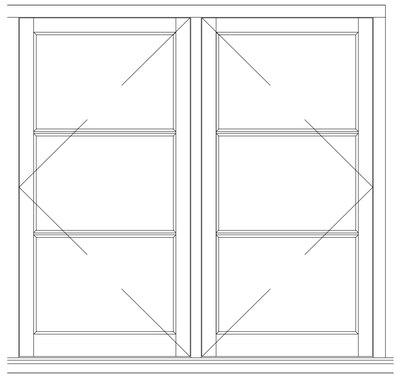


Elevation

Scale 1:10

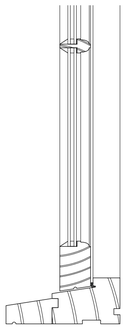

Cill/Head Detail


Scale 1:5

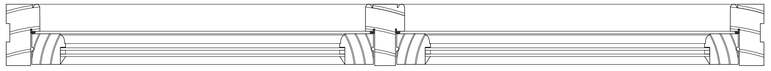


Jamb Detail

Scale 1:5


Detail Applies to FF01/FF05

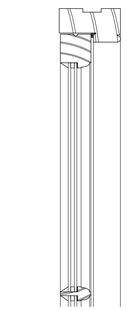

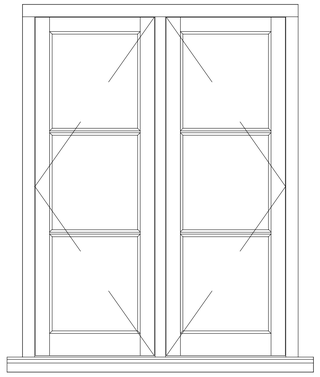


Elevation

Scale 1:10

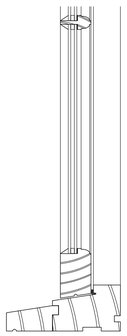

Cill/Head Detail


Scale 1:5

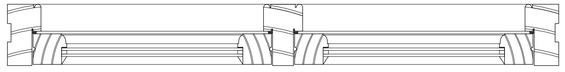


Jamb Detail

Scale 1:5


Detail Applies to FF03

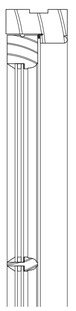

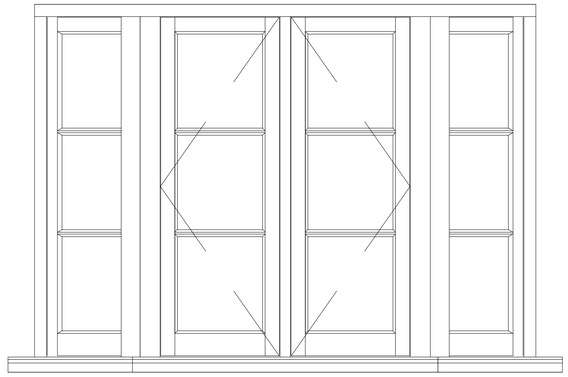


Elevation

Scale 1:10

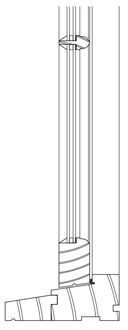

Cill/Head Detail

Scale 1:5

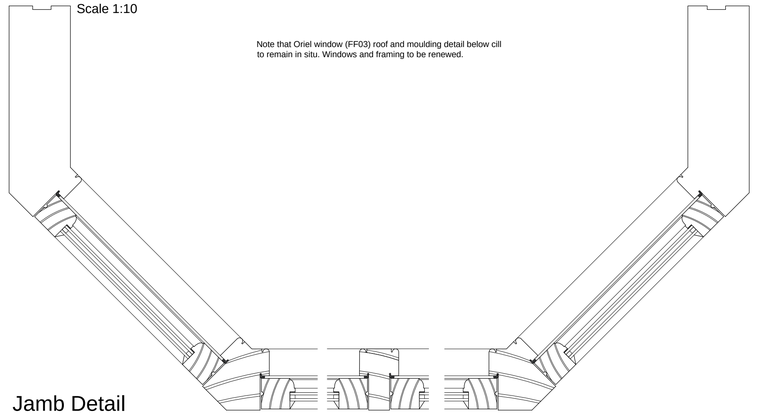

Jamb Detail

Scale 1:5

Notes:

This drawing is protected by copyright. No part of this document may be reproduced, altered, or transmitted in any form or by any means without permission.
Do not scale off these drawings for construction purposes. If any discrepancies are found, please contact the Originator

NOTE!
These detail sheets are to be read in conjunction with the photo reference sheets.

All new joinery to be Accoya, with painted finish in white colour to match the existing to the windows, and colour TBC to the doors.

Glazing bars to be Ovolo profile "true" bars, and glazing to be "Timbalite" or similar 14mm (4,6,4 configuration) DGU, secured with discrete Accoya beads.


1:5 0 0.1 0.2 0.25


1:10 0 0.1 0.2 0.3 0.4 0.5

REV	DESCRIPTION	DATE
-	-	-

CLIENT	Wilton United Charities
PROJECT	Replacement windows and doors, St. Giles Hospital
TITLE	Detail sheet 2
DRAWING NO.	P02
JOB NO.	1036
DATE	Oct 2023
SCALE	As shown @A1


Detail Applies to GF07,08,10,11

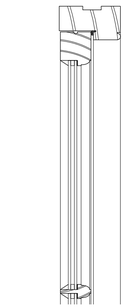

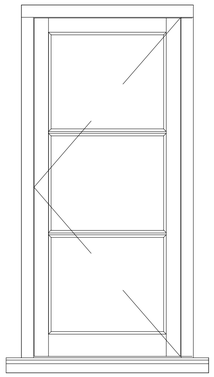

Elevation

Scale 1:10

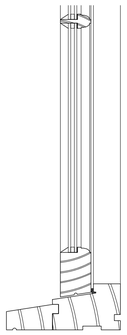

Cill/Head Detail


Scale 1:5




Jamb Detail

Scale 1:5


Detail Applies to GF13/GF14

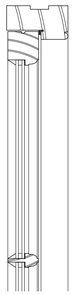

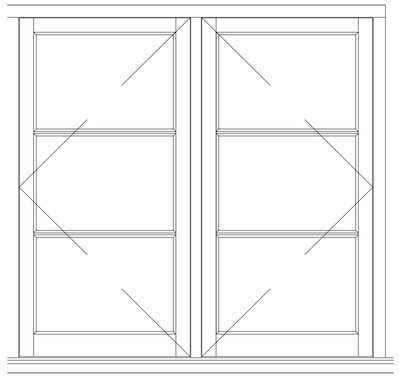


Elevation

Scale 1:10

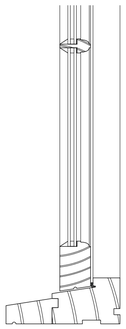

Cill/Head Detail


Scale 1:5

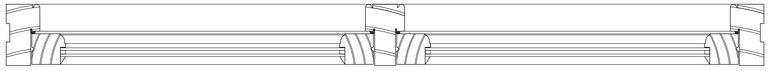


Jamb Detail

Scale 1:5


Detail Applies to FF01/FF05

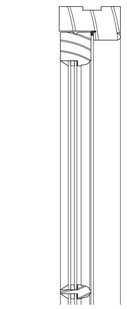

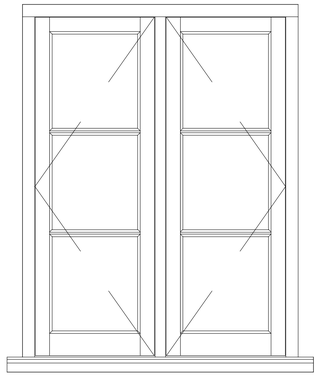


Elevation

Scale 1:10

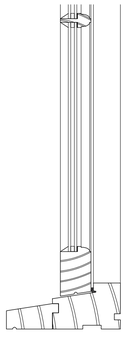

Cill/Head Detail


Scale 1:5

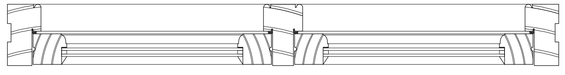


Jamb Detail

Scale 1:5


Detail Applies to FF03

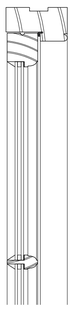

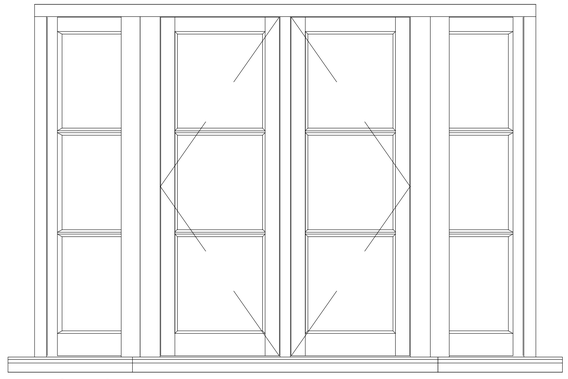


Elevation

Scale 1:10

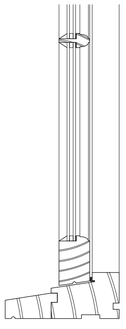

Cill/Head Detail

Scale 1:5

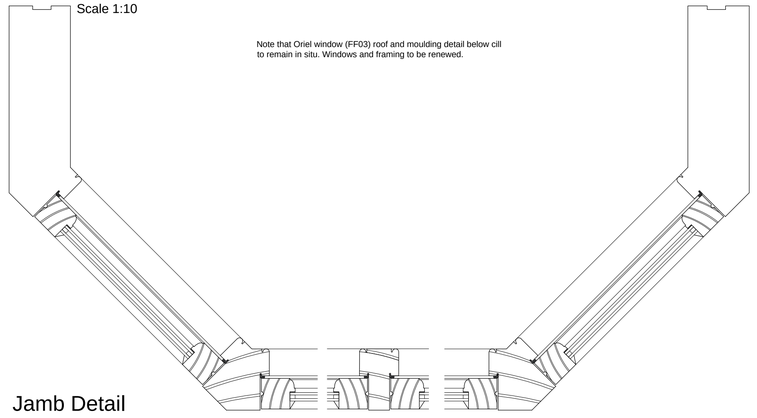

Jamb Detail

Scale 1:5

Notes:

This drawing is protected by copyright. No part of this document may be reproduced, altered, or transmitted in any form or by any means without permission.
Do not scale off these drawings for construction purposes. If any discrepancies are found, please contact the Originator

NOTE!
These detail sheets are to be read in conjunction with the photo reference sheets.

All new joinery to be Accoya, with painted finish in white colour to match the existing to the windows, and colour TBC to the doors.

Glazing bars to be Ovolo profile "true" bars, and glazing to be "Timbalite" or similar 14mm (4,6,4 configuration) DGU, secured with discrete Accoya beads.

1:5 0 0.1 0.2 0.25


1:10 0 0.1 0.2 0.3 0.4 0.5


-	-	-

REV	DESCRIPTION	DATE

CLIENT	Wilton United Charities
PROJECT	Replacement windows and doors, St. Giles Hospital
TITLE	Detail sheet 3
DRAWING NO.	P03
JOB NO.	1036
DATE	Oct 2023
SCALE	As shown @A1


Detail Applies to FF01, FF02

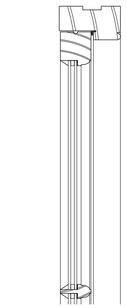

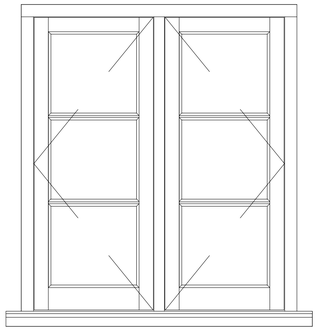


Elevation

Scale 1:10

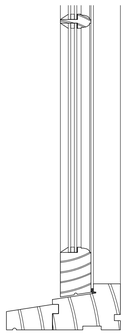

Cill/Head Detail


Scale 1:5

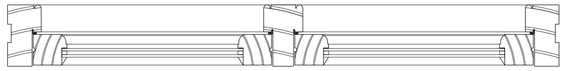


Jamb Detail

Scale 1:5


Detail Applies to FF06

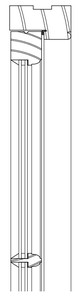

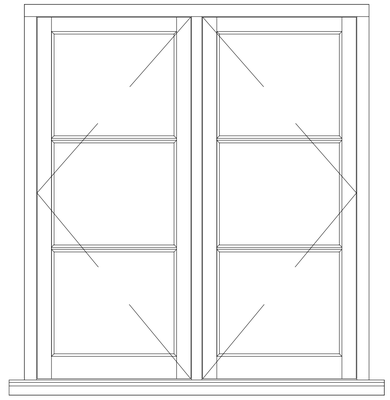


Elevation

Scale 1:10

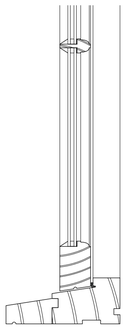

Cill/Head Detail


Scale 1:5

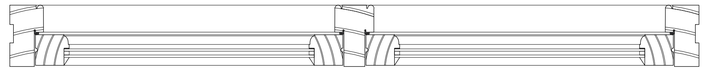


Jamb Detail

Scale 1:5


Detail Applies to FF07,10,13

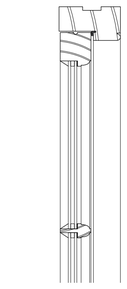

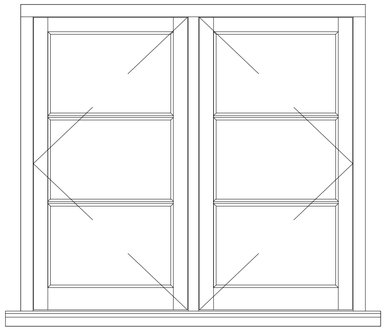


Elevation

Scale 1:10

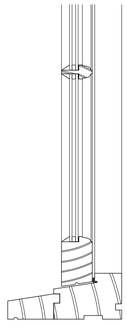

Cill/Head Detail


Scale 1:5

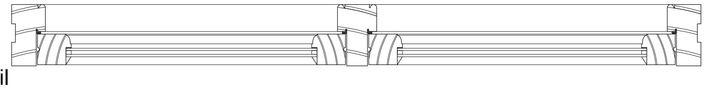


Jamb Detail

Scale 1:5


Detail Applies to FF08,09,11,12

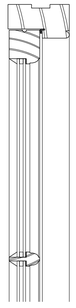

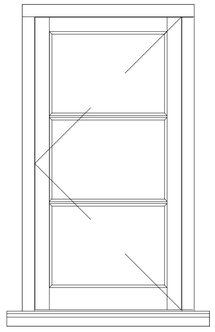


Elevation

Scale 1:10

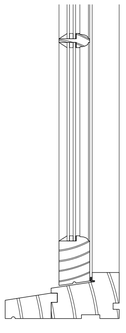

Cill/Head Detail

Scale 1:5

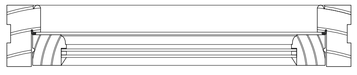

Jamb Detail

Scale 1:5

Notes:

This drawing is protected by copyright. No part of this document may be reproduced, altered, or transmitted in any form or by any means without permission.
Do not scale off these drawings for construction purposes. If any discrepancies are found, please contact the Originator

NOTE!
These detail sheets are to be read in conjunction with the photo reference sheets.

All new joinery to be Accoya, with painted finish in white colour to match the existing to the windows, and colour TBC to the doors.

Glazing bars to be Ovolo profile "true" bars, and glazing to be "Timbalite" or similar 14mm (4,6,4 configuration) DGU, secured with discrete Accoya beads.


1:5 0 0.1 0.2 0.25


1:10 0 0.1 0.2 0.3 0.4 0.5

REV	DESCRIPTION	DATE
-	-	-

CLIENT	Wilton United Charities
PROJECT	Replacement windows and doors, St. Giles Hospital
TITLE	Detail sheet 4
DRAWING NO.	P04
JOB NO.	1036
DATE	Oct 2023
SCALE	As shown @A1

Detail Applies to FF14, FF15

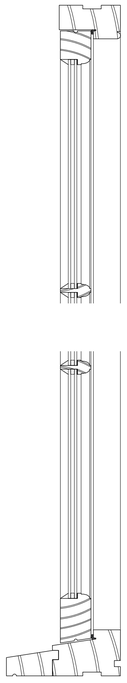

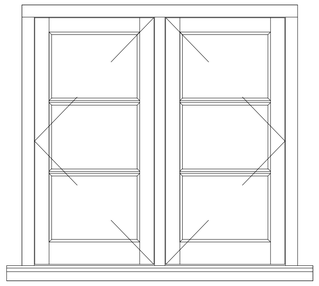


Elevation

Scale 1:10

Cill/Head Detail


Scale 1:5

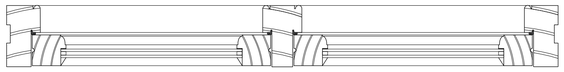



Jamb Detail

Scale 1:5

Detail Applies to DG01-DG05

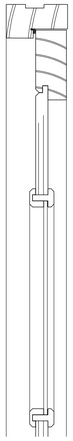

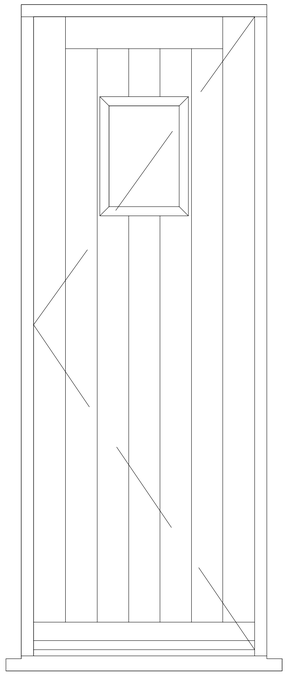

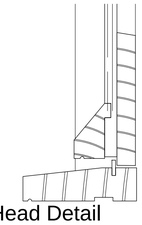


Cill/Head Detail

Scale 1:5

Elevation


Scale 1:10

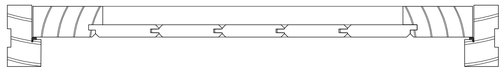



Jamb Detail

Scale 1:5

Detail Applies to DG06,07,08

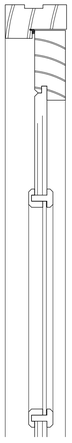

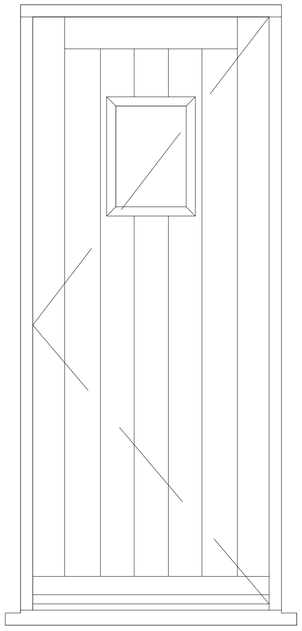

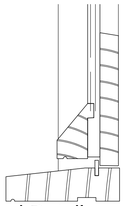


Cill/Head Detail

Scale 1:5

Elevation

Scale 1:10

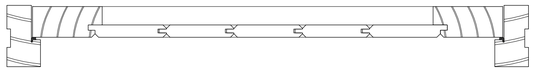

Jamb Detail

Scale 1:5

Notes:

This drawing is protected by copyright. No part of this document may be reproduced, altered, or transmitted in any form or by any means without permission.
Do not scale off these drawings for construction purposes. If any discrepancies are found, please contact the Originator

NOTE!
These detail sheets are to be read in conjunction with the photo reference sheets.

All new joinery to be Accoya, with painted finish in white colour to match the existing to the windows, and colour TBC to the doors.

Glazing bars to be Ovolo profile "true" bars, and glazing to be "Timbalite" or similar 14mm (4,6,4 configuration) DGU, secured with discrete Accoya beads.

1:5 0 0.1 0.2 0.25

1:10 0 0.1 0.2 0.3 0.4 0.5

-	-	-

REV	DESCRIPTION	DATE

CLIENT	Wilton United Charities
PROJECT	Replacement windows and doors, St. Giles Hospital
TITLE	Detail sheet 5
DRAWING NO.	P05
JOB NO.	1036
DATE	Oct 2023
SCALE	As shown @A1