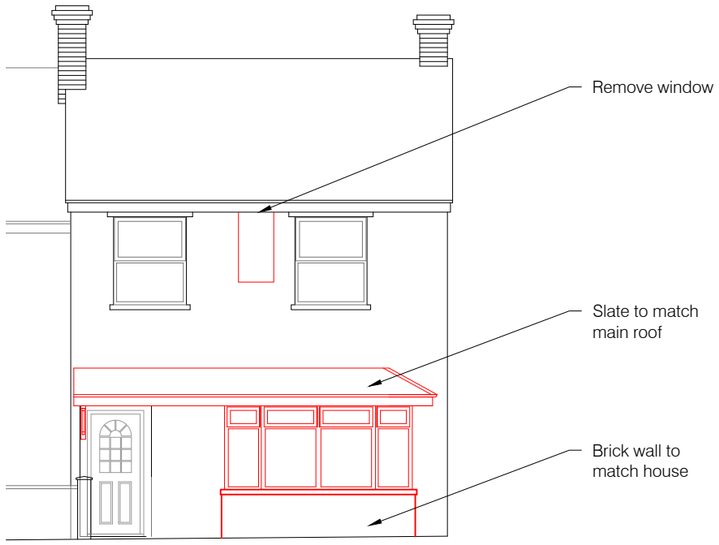
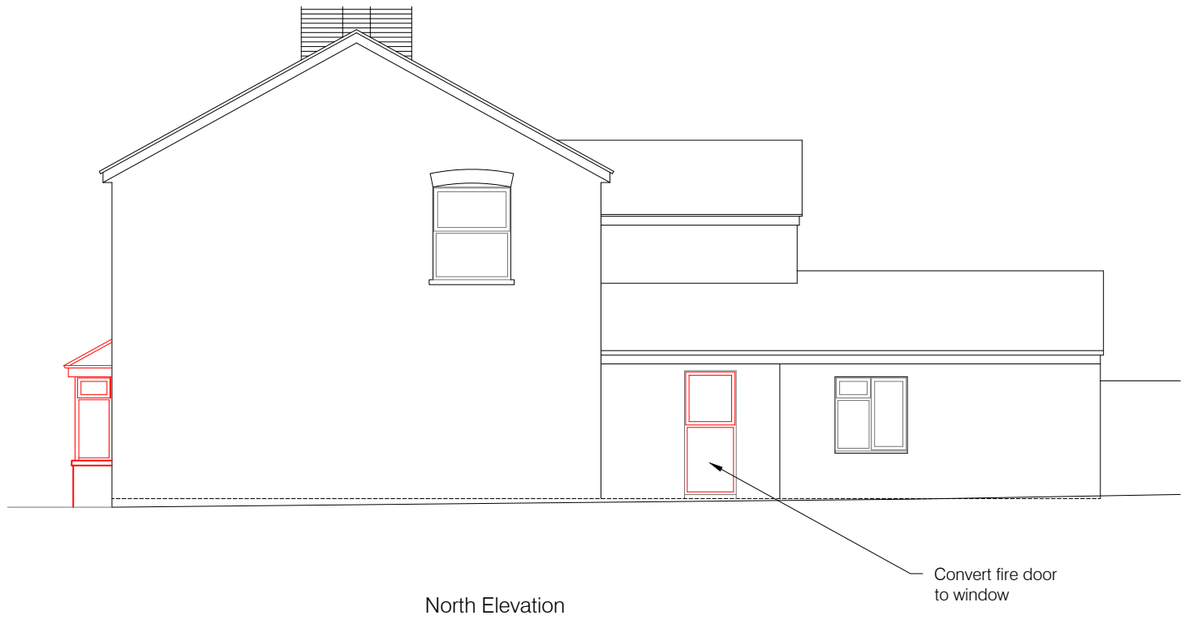
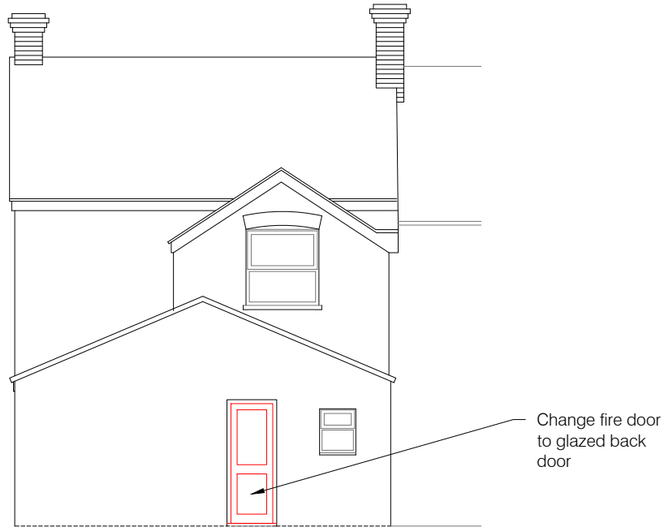
All drawings to be read in conjunction with relevant engineer's designs, calculations and specifications and manufacturers specification sheets.
This drawing is to scale for planning purposes. Do not scale this drawing for construction All dimensions to be checked on site before work commences. Any discrepancies should be brought to the designers attention for rectification.



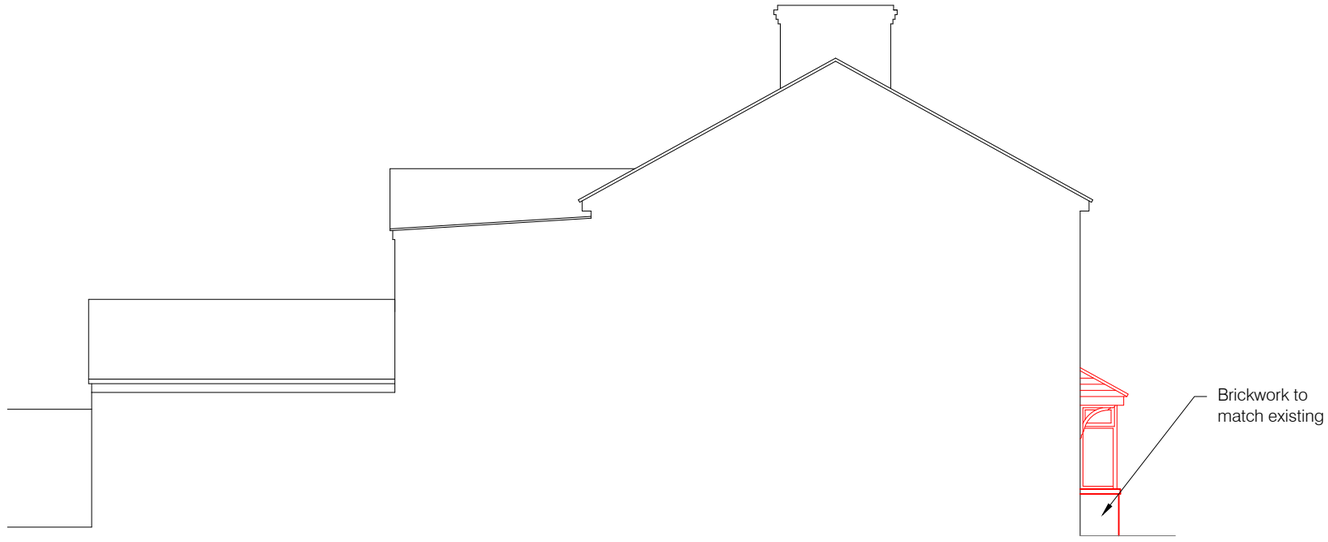

East Elevation




North Elevation




West Elevation




South Elevation

-1 0 1 2 3 4 5
Metres

SARSEN DESIGNS
ARCHITECTURAL SERVICES
01722 783296
hp@sarsendesigns.co.uk
www.sarsendesigns.co.uk

| | | | |
|---|---|---|---|
| CLIENT Rosie Tyrrell | TITLE Elevations Proposed | | REVISION |
| PROJECT 129 Bulford Road Durrington | DATE 19 October 2023 | SCALE 1: 100 @ A3 | DWG NO. 129BR08EP PLANNING ISSUE |

This drawing is the copyright of Sarsen Designs. All rights reserved. Reproduction only to take place with our written authority.