
CHARTERED ARCHITECTS


© All rights reserved
This is a CAD drawing and should not be altered manually. Do not scale from this drawing, work to figured dimensions. Any discrepancies should be reported immediately.
This drawing is to be read in conjunction with all other relevant documentation."
All dimensions to be checked on site.

Revisions

Iss.	Description	Date
–	–	–

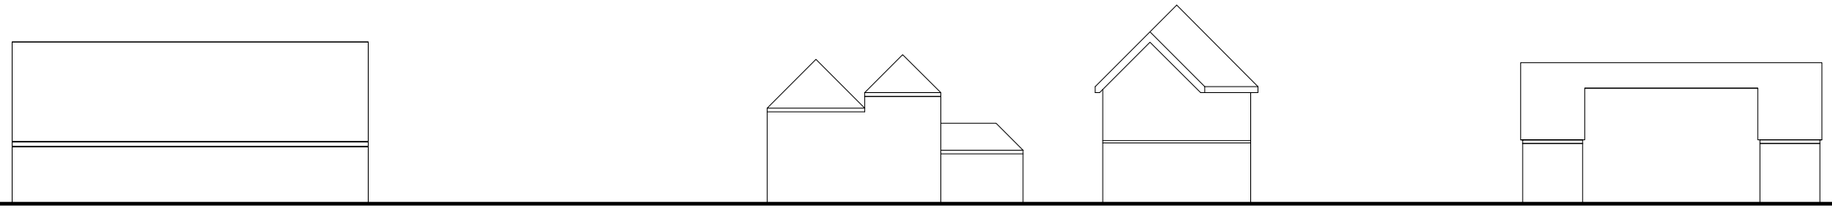

Existing Street Scene

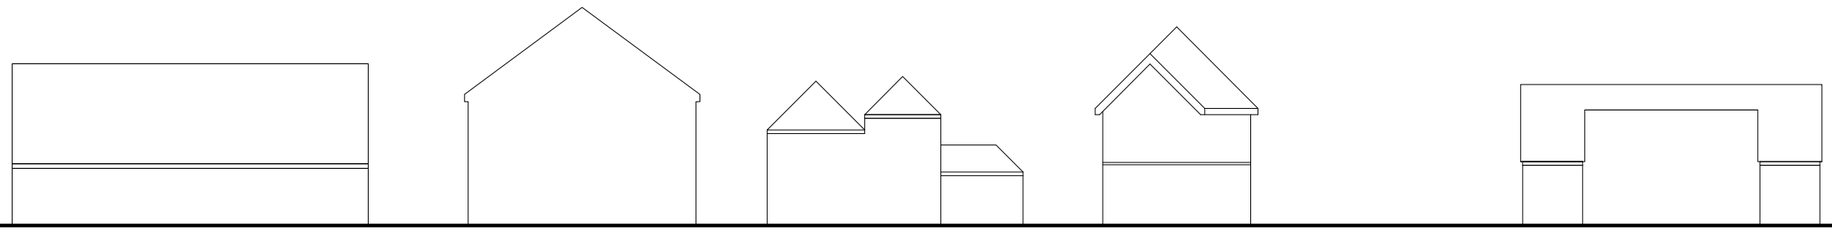

Proposed Street Scene

0 10 20
M

HODGES ASSOCIATES
CHARTERED ARCHITECTS
The Studio
13 Dark Lane North
Steeple Ashton
Trowbridge, Wiltshire
BA14 6EY
Tel: +44 (0)1380 871072
Fax: +44 (0)1380 871759
Email: office@hodgesassociates.co.uk
Website: www.hodgesassociates.co.uk

Client:
MR & MRS J FRANKLIN

Project:
PROPOSED NEW DWELLINGS
LAND ADJACENT
65 DRYNHAM ROAD
TROWBRIDGE
WILTSHIRE
BA14 0PF

Drawing Title
EXISTING AND PROPOSED
STREET SCENES

Drawn by	Date
BH	06.02.2023
Checked by	Scale
rbh	1:250 at A3

Drg. No.	Rev.	Paper Size.
2008-06		A3