Notes:
This drawing is protected by copyright. No part of this document may be reproduced, altered, or transmitted in any form or by any means without permission.
Do not scale off these drawings for construction purposes. If any discrepancies are found, please contact the originator.




South Elevation

Scale 1:100



West Elevation

Scale 1:100

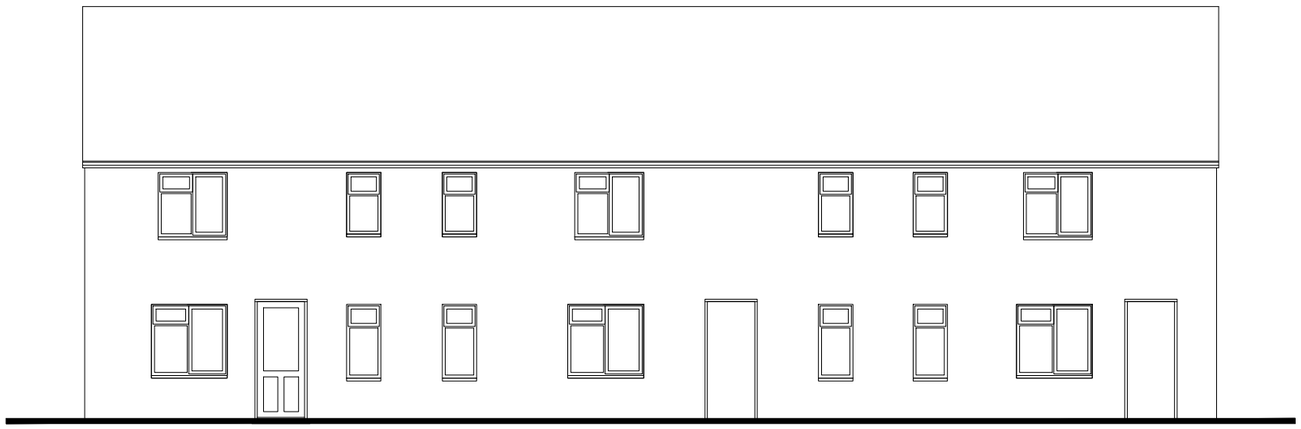

North Elevation

Scale 1:100



East Elevation

Scale 1:100

1:100 0 1 2 3 4 5

-	-	-
REV	DESCRIPTION	DATE

CLIENT	Wilton United Charities
PROJECT	Replacement windows and doors, St. Giles Hospital
TITLE	Existing Elevations
DRAWING NO.	S01
JOB NO.	1036
DATE	Oct 2023
SCALE	1:100@A3