

All drawings to be read in conjunction with relevant engineer's designs, calculations and specifications and manufacturers specification sheets.
This drawing is to scale for planning purposes. Do not scale this drawing for construction All dimensions to be checked on site before work commences. Any discrepancies should be brought to the designers attention for rectification.

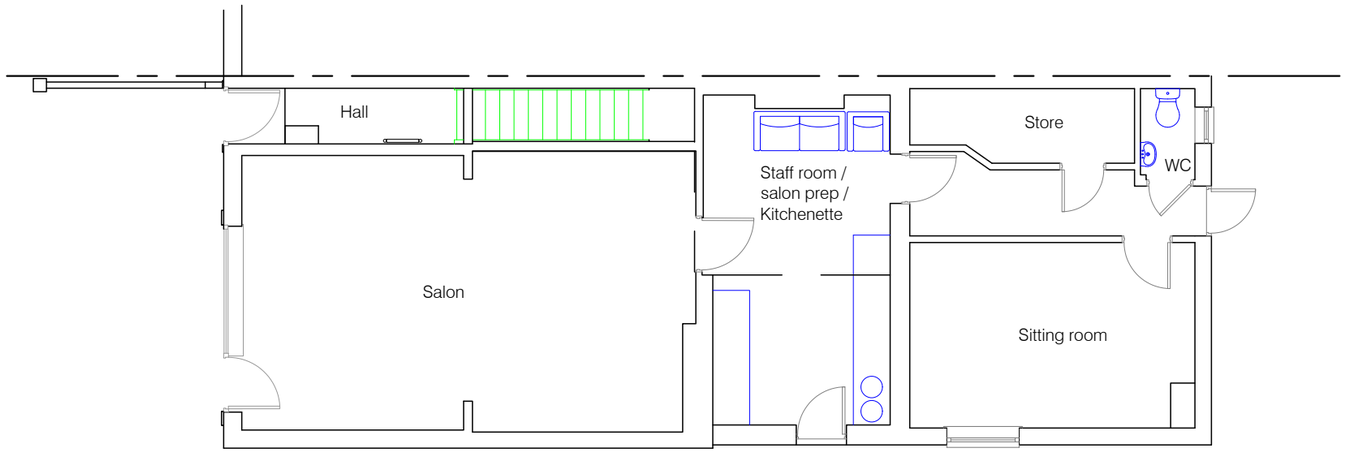

Ground Floor

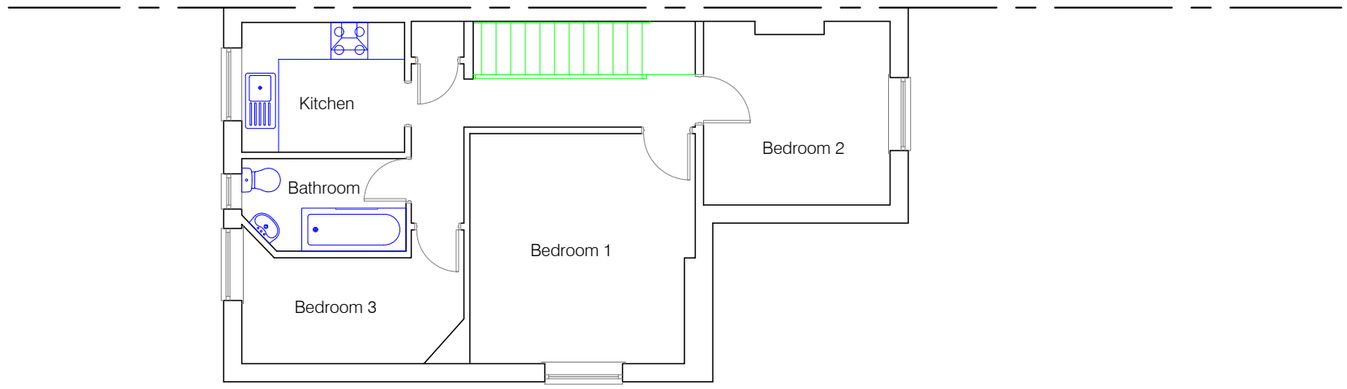

First Floor

-1 0 1 2 3 4 5
Metres

SARSEN DESIGNS
ARCHITECTURAL SERVICES
01722 783296
hp@sarsendesigns.co.uk
www.sarsendesigns.co.uk

CLIENT Rosie Tyrrell	TITLE Floor plans existing		REVISION
PROJECT 129 Bulford Road Durrington	DATE 9 September 2022	SCALE 1: 100 @ A3	DWG NO. 129BR05FPE PLANNING ISSUE

This drawing is the copyright of Sarsen Designs. All rights reserved. Reproduction only to take place with our written authority.