
* COPYRIGHT.
DO NOT SCALE EXCEPT FOR PLANNING PURPOSES.
CHECK ALL DIMENSIONS ON SITE.
THIS DRAWING IS ONLY TO BE USED ON THE SITE
FOR WHICH DESIGNED.

1:50 1m 2m 3m

1:100 1m 2m 3m 4m 5m 6m

1:20 200mm 4 600mm 8 1000mm 12

1:1 10mm 20 30mm 40 50mm 60

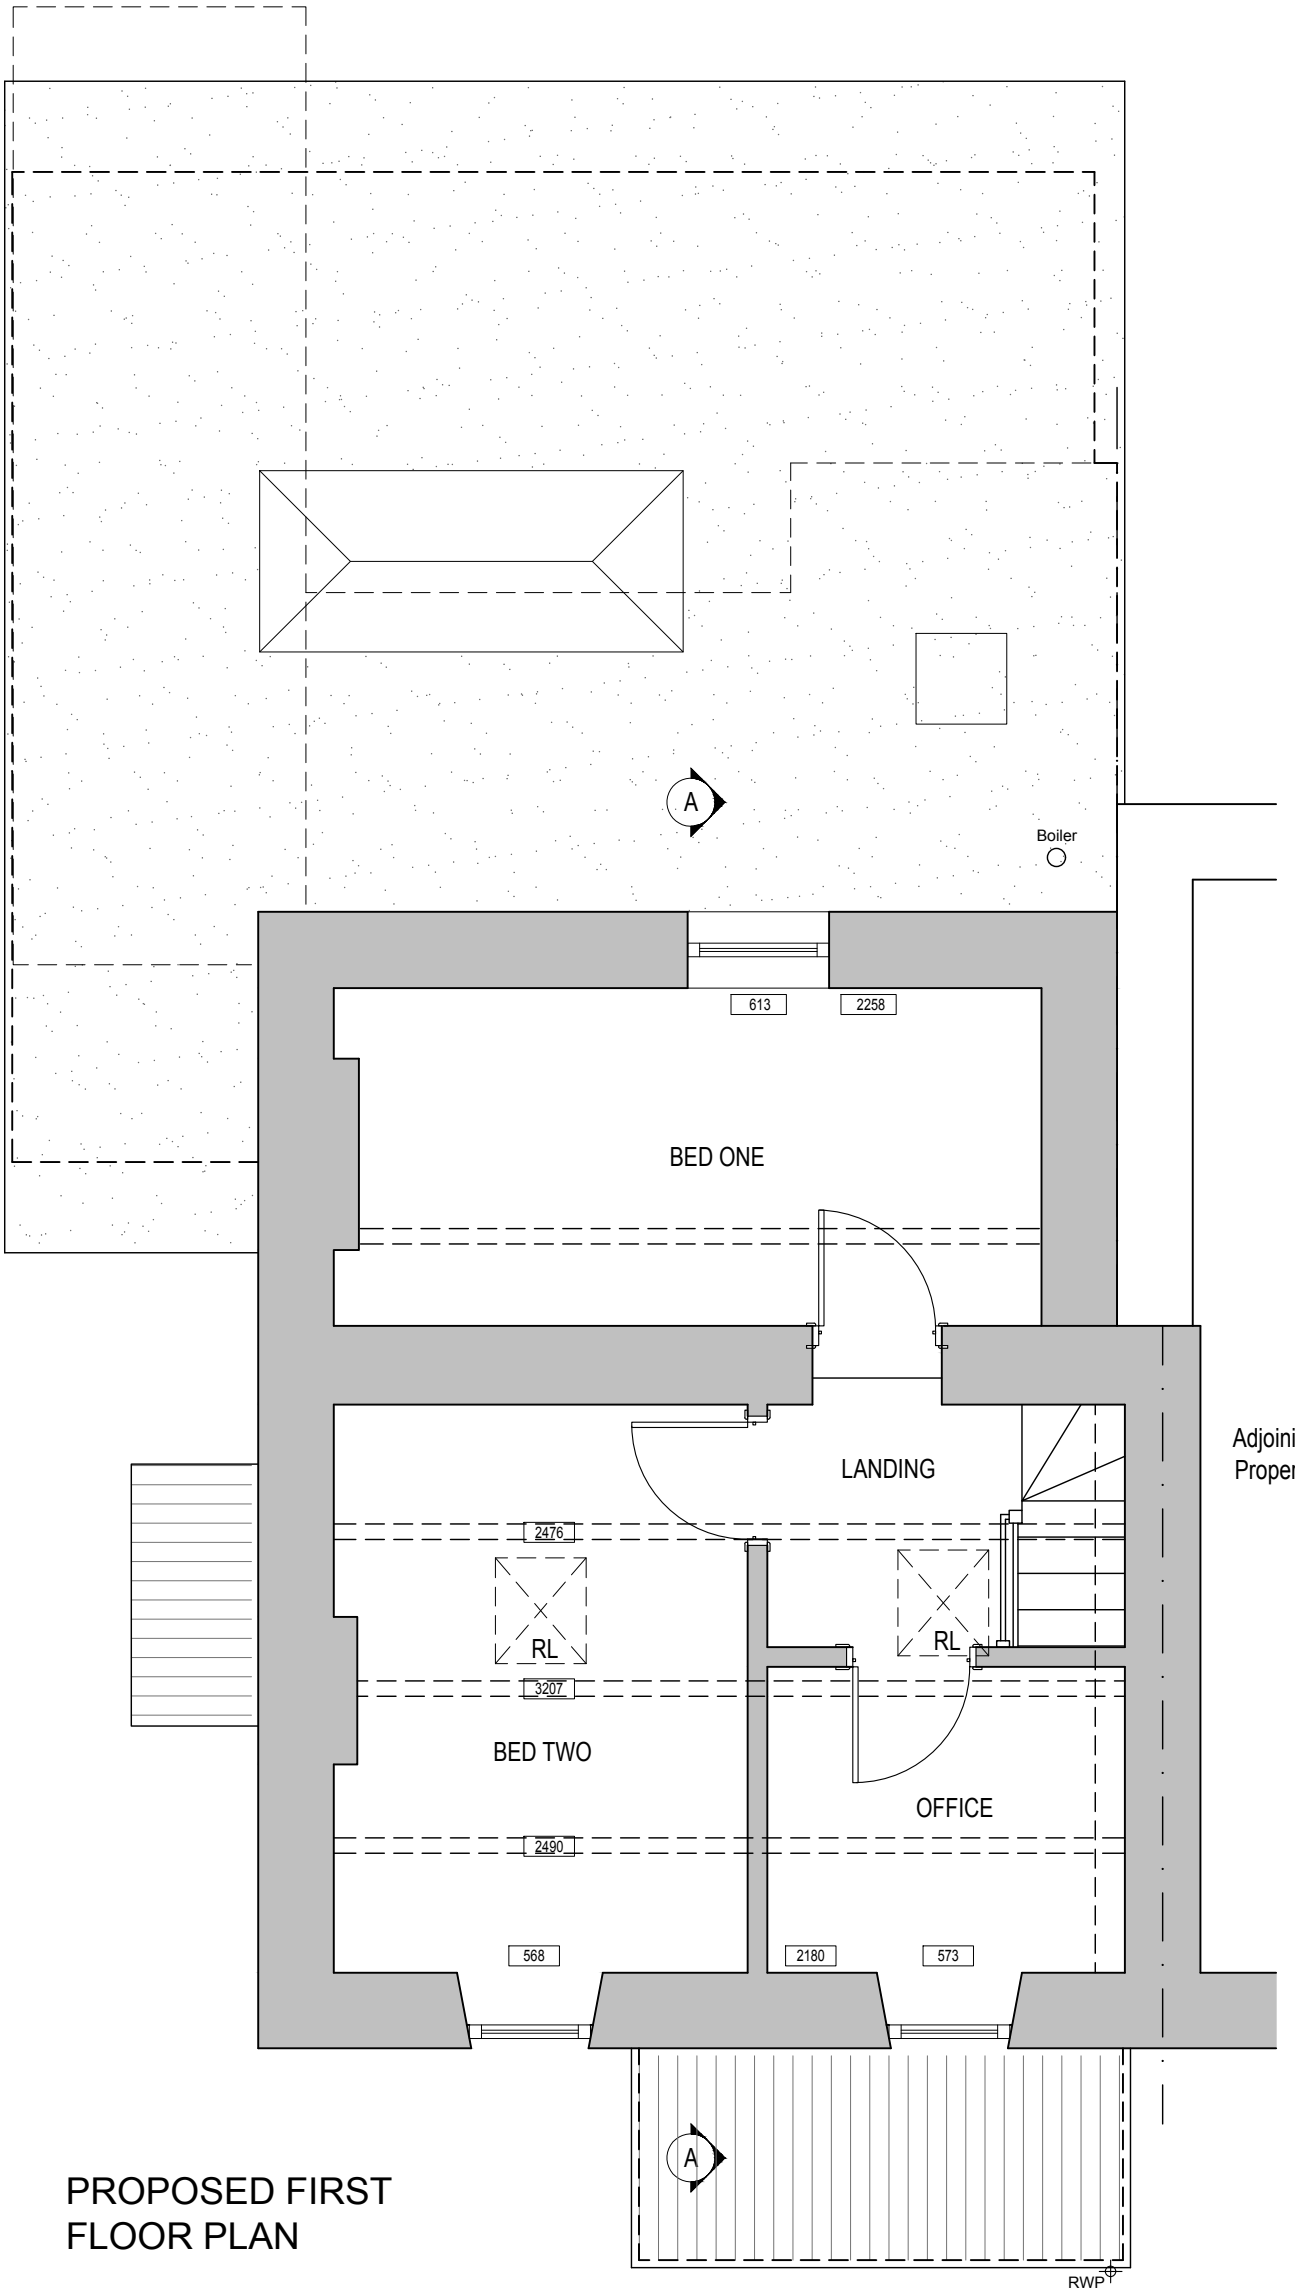

PROPOSED FIRST FLOOR PLAN

REVISIONS	DATE

CLIENT:
MISS MORRIS

PROJECT:
PROPOSED SINGLE STOREY & TWO STOREY REAR EXTENSIONS TOGETHER WITH INTERNAL ALTERATIONS AT:
2 MOON CLOSE, COLERNE,
WILTSHIRE, SN14 8EJ

TITLE:
PROPOSED FIRST FLOOR PLAN

DRAWN: TA	SCALES @ A3: 1:50
CHECKED: JA	
DATE: APRIL 23	
DRG No: AA/23/07/13	REV.: -

Armstrong architecture
THE OLD BAKEHOUSE, 21 TIMBER STREET,
CHIPPENHAM, WILTSHIRE, SN15 3BS
01249 404 004 info@armstrongarchitecture.co.uk