

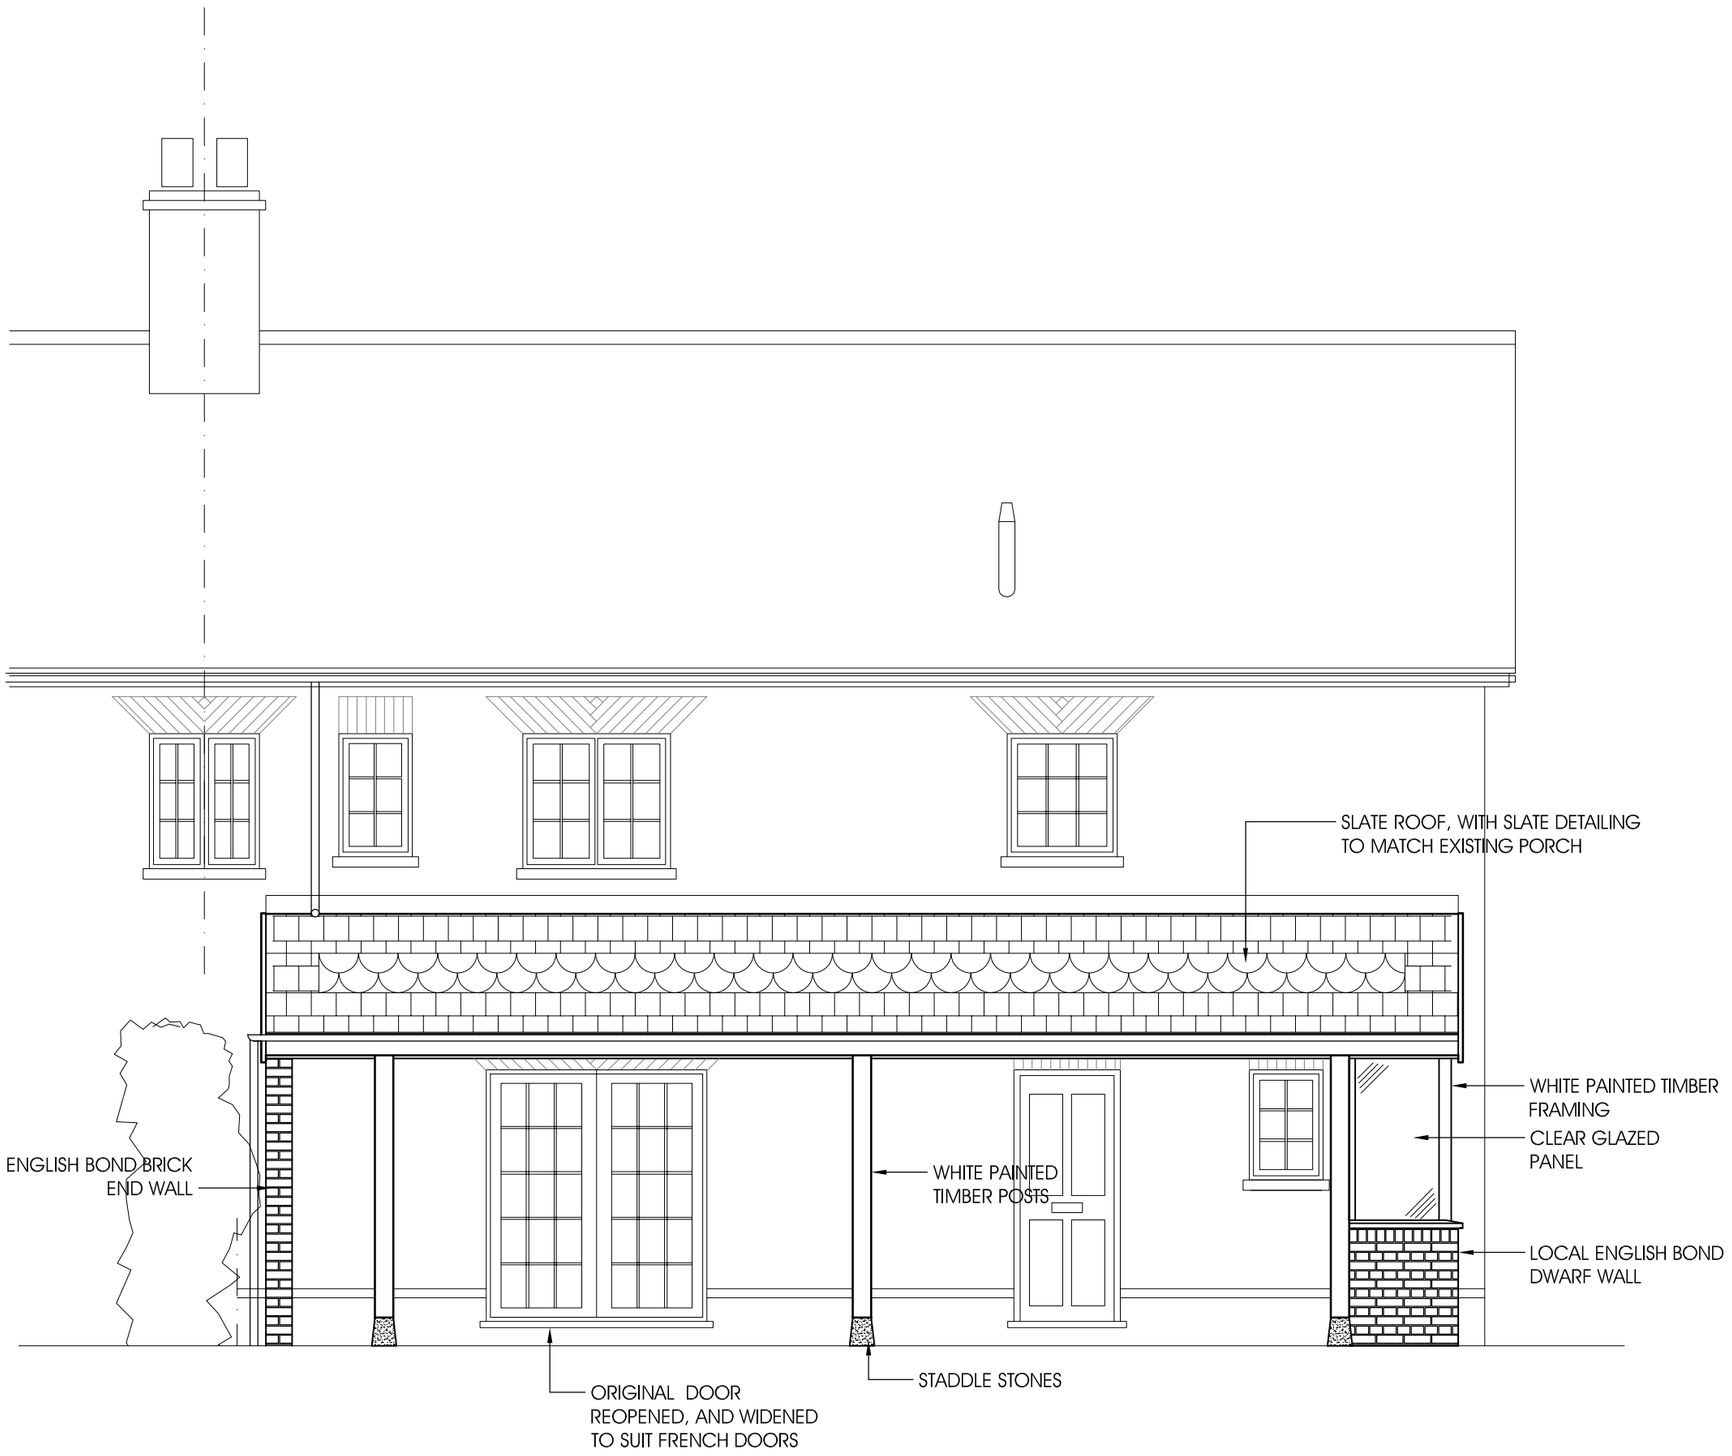



PROPOSED FRONT SOUTH -WEST ELEVATION
1:50

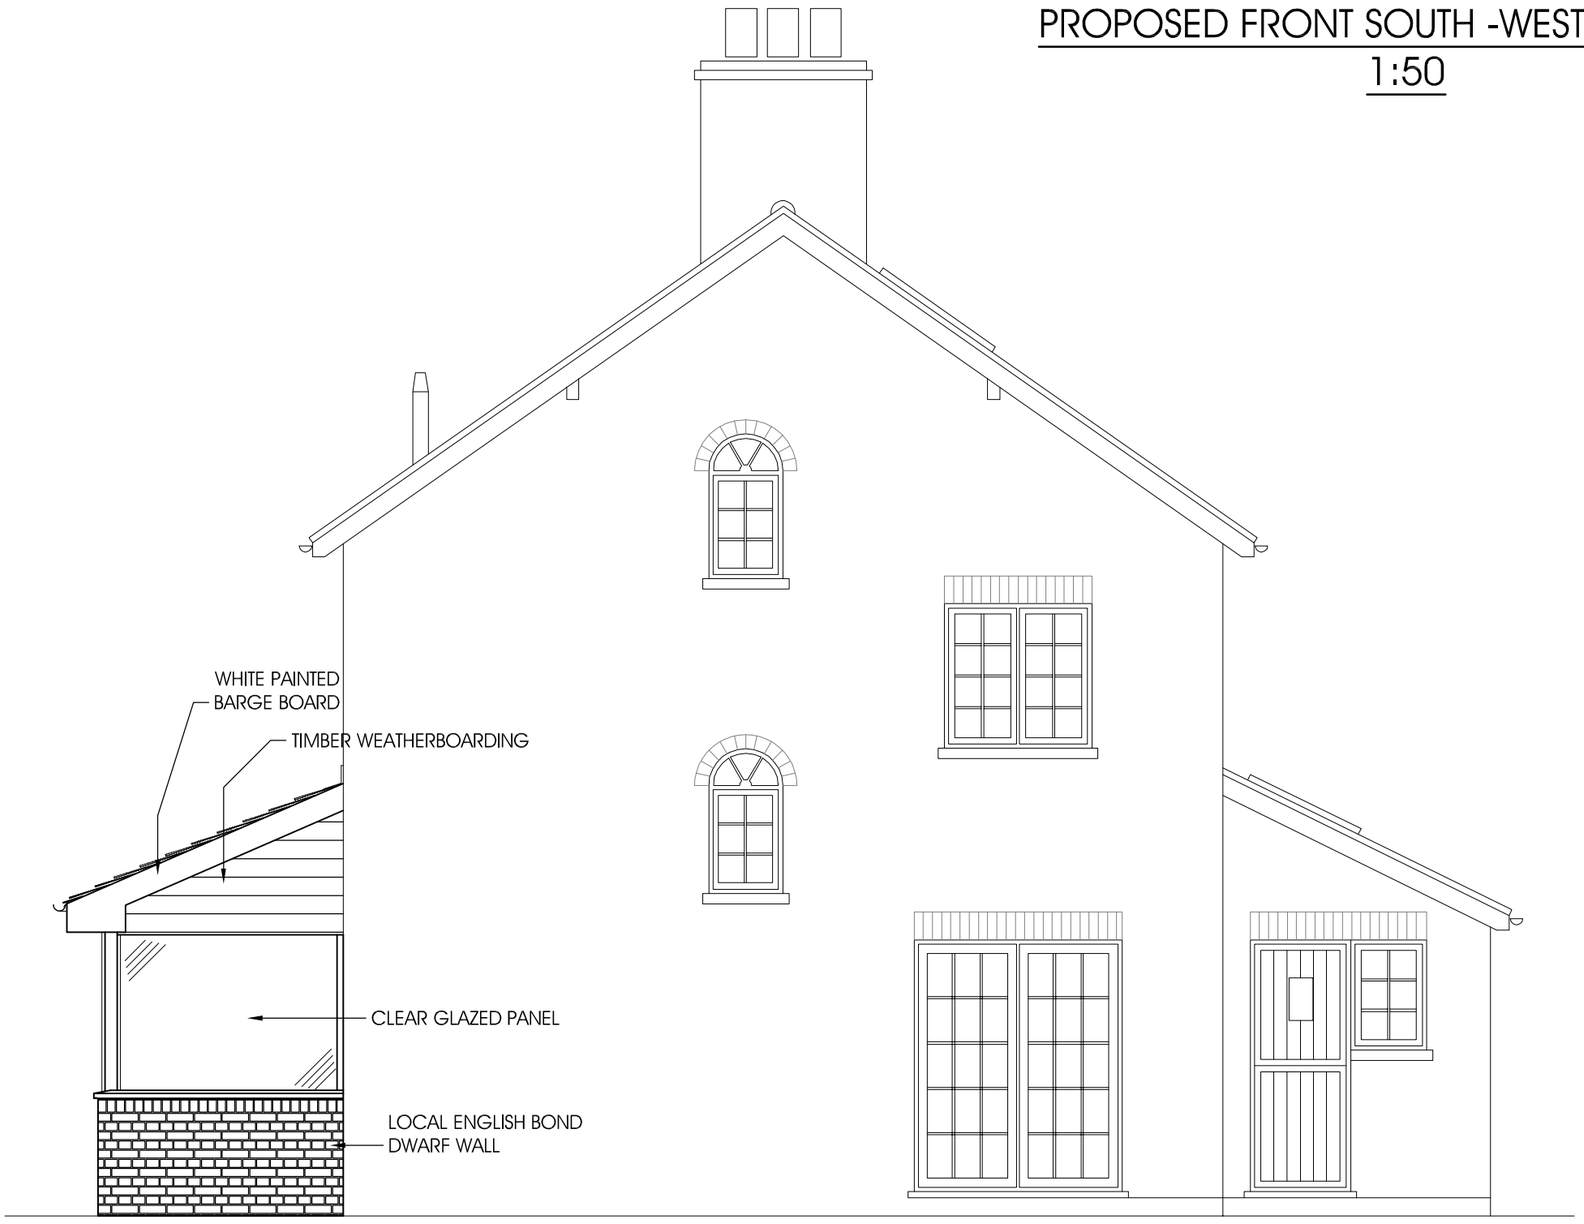

PROPOSED SIDE SOUTH -EAST ELEVATION
1:50

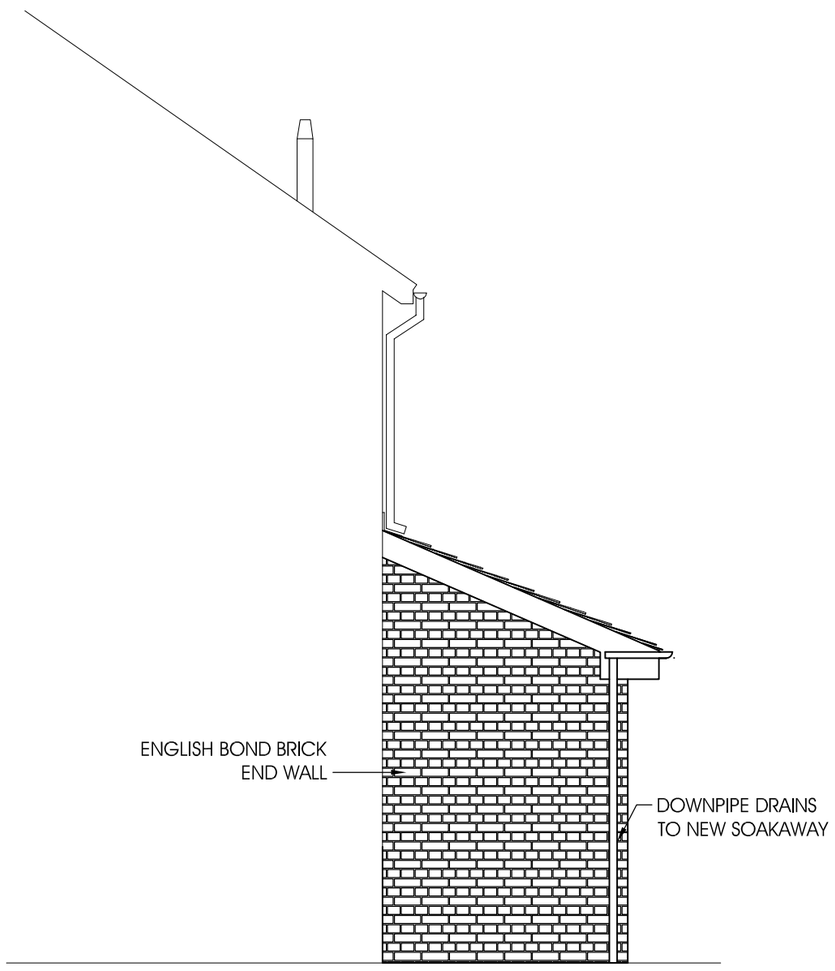

PROPOSED SIDE NORTH-WEST ELEVATION
1:50

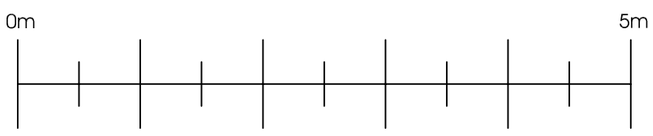

SCALE BAR 1:50

A 18.10.23 FOR PLANNING

mark lovell
DESIGN ENGINEERS
6 HIGH STREET, DEVIZES,
WILTSHIRE, SN10 1AT.
TEL: 01380 724 213
FAX: 01380 721 753
WEB: www.mlde.co.uk

client: MR. N. MIEDZIANOWSKI-SINCLAIR

project: LITTLE BEECHES, WYCOMBE LANE, ALL CANNINGS

job no./drg. no.: 4098-006

drg. title: PROPOSED ELEVATIONS

scale: AS INDICATED @ A2

drawn by: TB

date: SEPTEMBER 2023

checked: ML

approved: ML

notes: FOR PLANNING PURPOSES

A