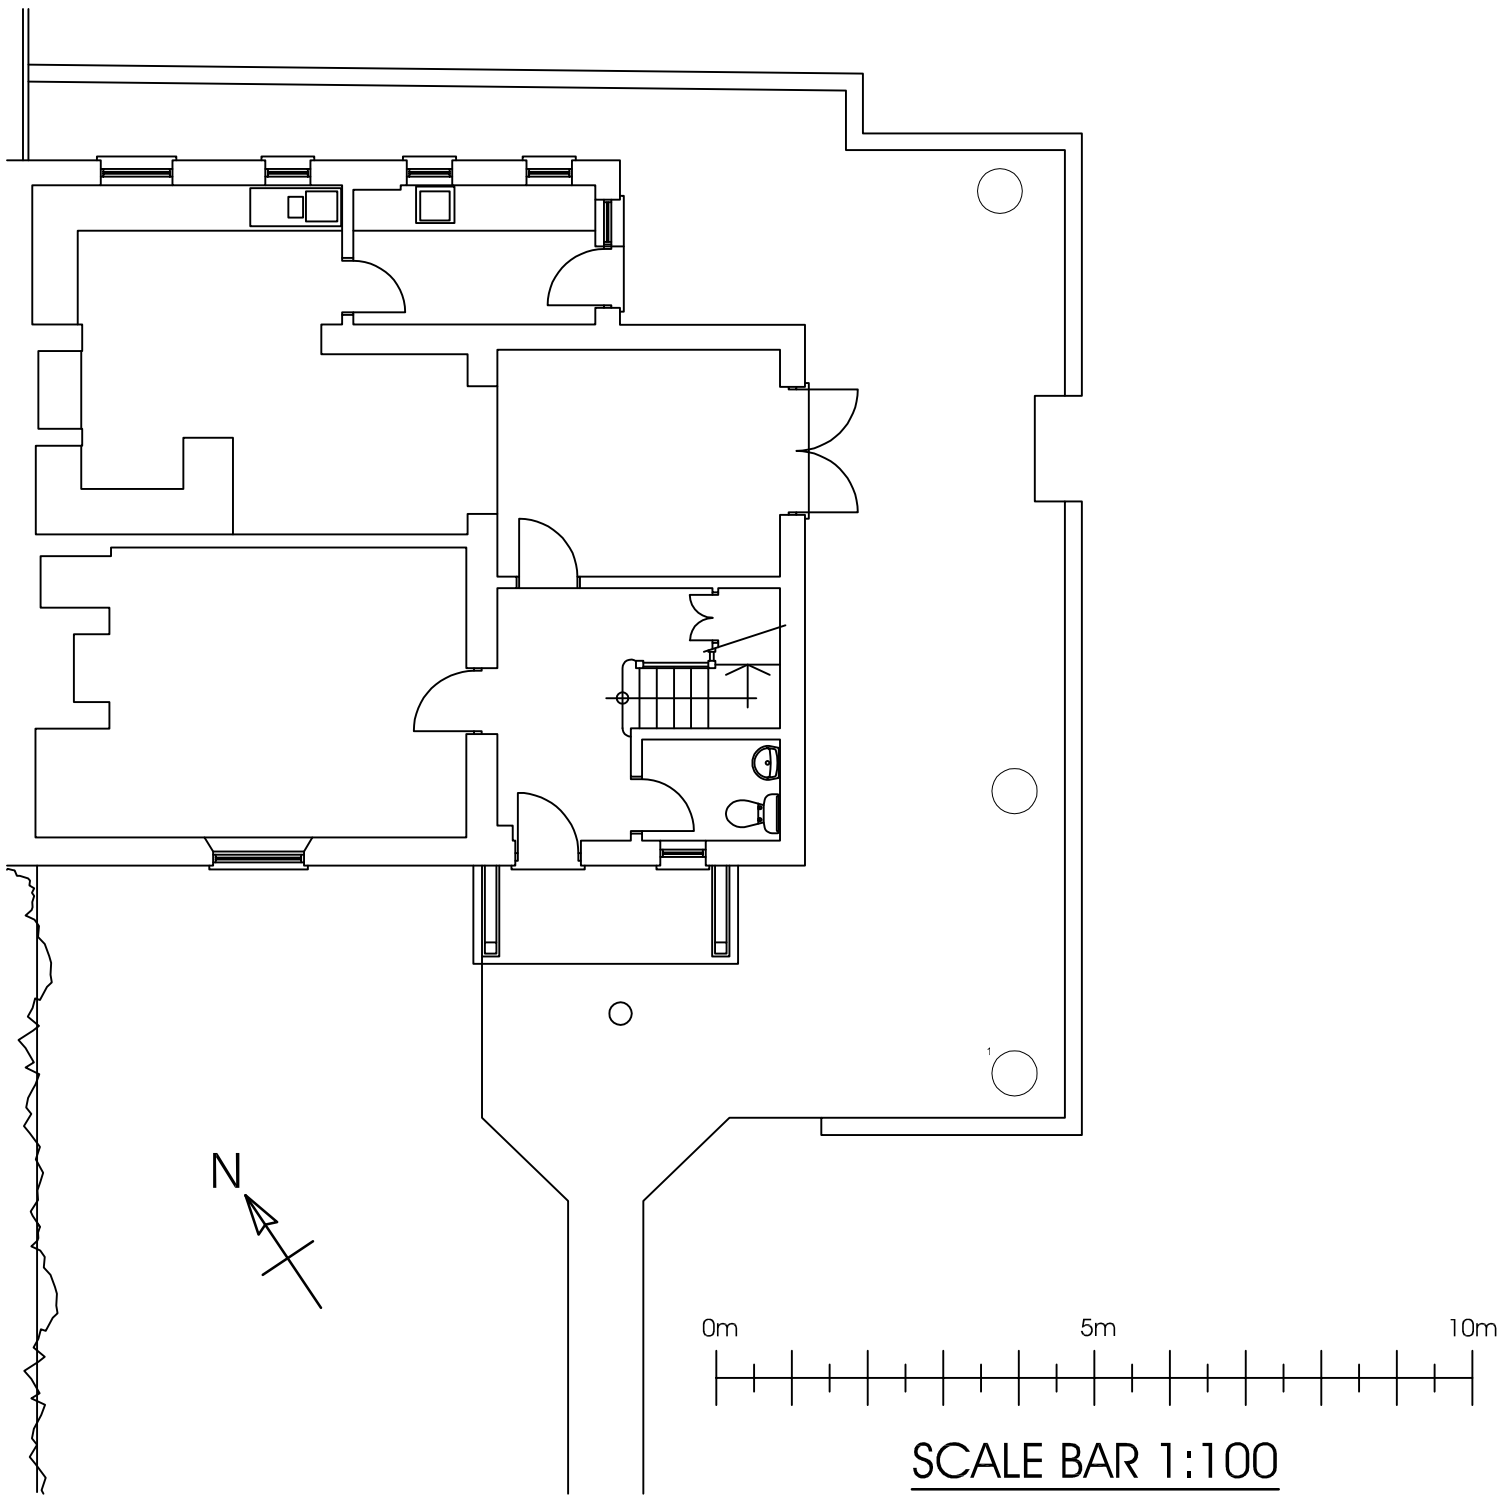


SCALE BAR 1:100

EXISTING SITE PLAN
1:100

mark lovell
DESIGN ENGINEERS

6 HIGH STREET, DEVIZES,
WILTSHIRE, SN10 1AT.
TEL: 01380 724 213
FAX: 01380 721 753
WEB: www.mlde.co.uk

client:
MR. N.
MIEDZIANOWSKI-SINCLAIR

project:
LITTLE BEECHES, WYCOMBE LANE, ALL CANNINGS

drg. title:
EXISTING SITE PLAN

job no./drg. no.:
4098-002

scale:
AS INDICATED @ A3

drawn by:
TB

checked:
ML

approved:
ML

A

notes:
FOR PLANNING PURPOSES

A 18.10.23 FOR PLANNING