
0 2 4 6 8 10

Metres 1:100

DO NOT SCALE FROM THIS DRAWING ALL DIMENSIONS TO BE CHECKED ON SITE PRIOR TO COMMENCEMENT. ANY DISCREPANCIES TO BE REPORTED IMMEDIATELY TO THE ARCHITECT.

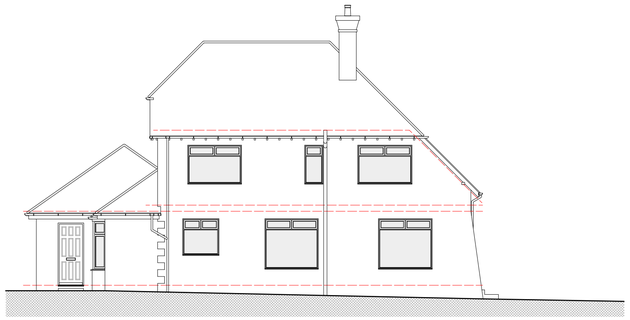


ELV 01 Existing S Elevation
1:100




ELV 02 Existing E Elevation
1:100



ELV 03 Existing N Elevation
1:100

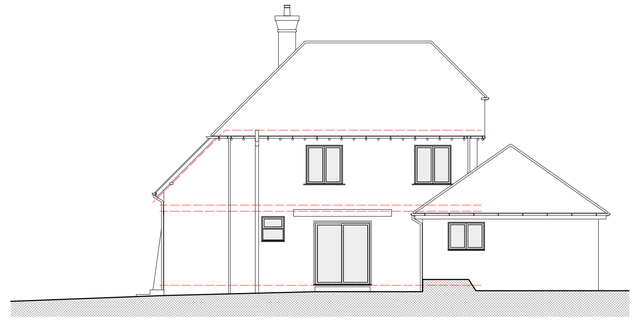

ELV 04 Existing W Elevation
1:100

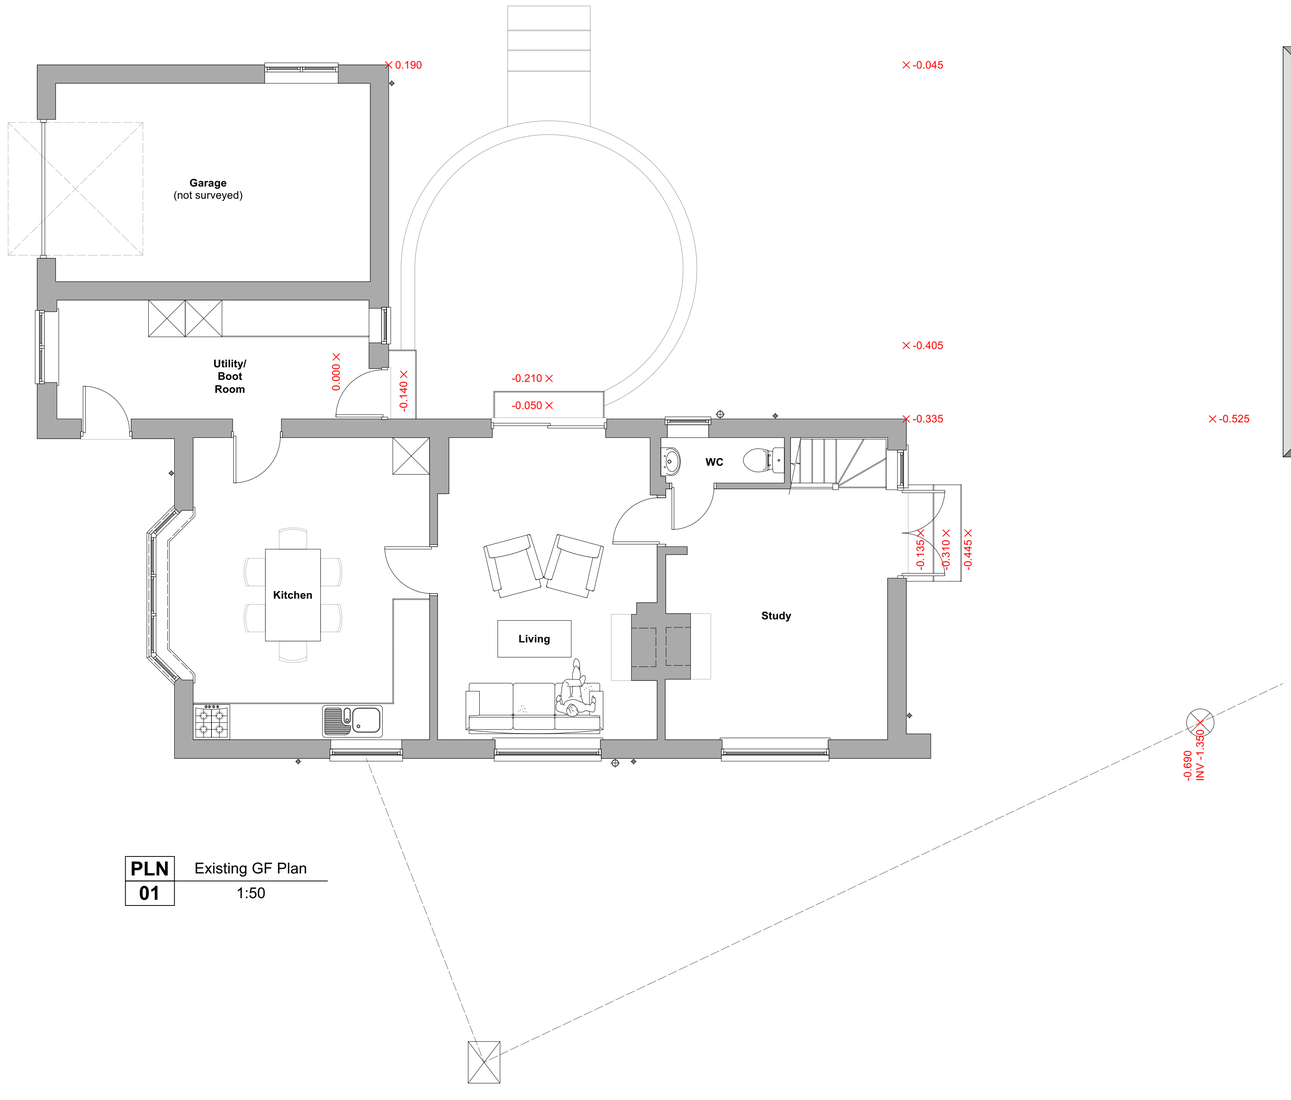

PLN 01 Existing GF Plan
1:50



PLN 02 Existing FF Plan
1:50

0 1 2 3 4 5

Metres 1:50

PAUL STEVENS ARCHITECTURE LTD
Unit 3 Boathouse Meadow Business Park
Cherry Orchard Lane
Salisbury
Wiltshire
SP2 7LD

Tel No: 01722 349384

THIS DRAWING IS COPYRIGHT. IT MUST NOT BE COPIED, USED OR DISCLOSED TO THIRD PARTIES WITHOUT PRIOR PERMISSION.

PROJECT:
The Hollows
The Hollows
Lower Woodford
Salisbury
Wiltshire
SP4 6NJ

DRAWING:
Existing
Plans & Elevations

SCALE: 1:50 & 1:100 @ A1
DATE: 09 2023

DESIGN: ☐ PLANNING: ☒ BLDG REGS: ☐
TENDER: ☐ CONSTRUCTION: ☐
DRAWN: DJH DATE: --/--/2022
CHECKED: DATE:

JOB No: 1058

DWG No: 01 REV: -

CURRENT: ☐
SUPERSEDED: ☐