
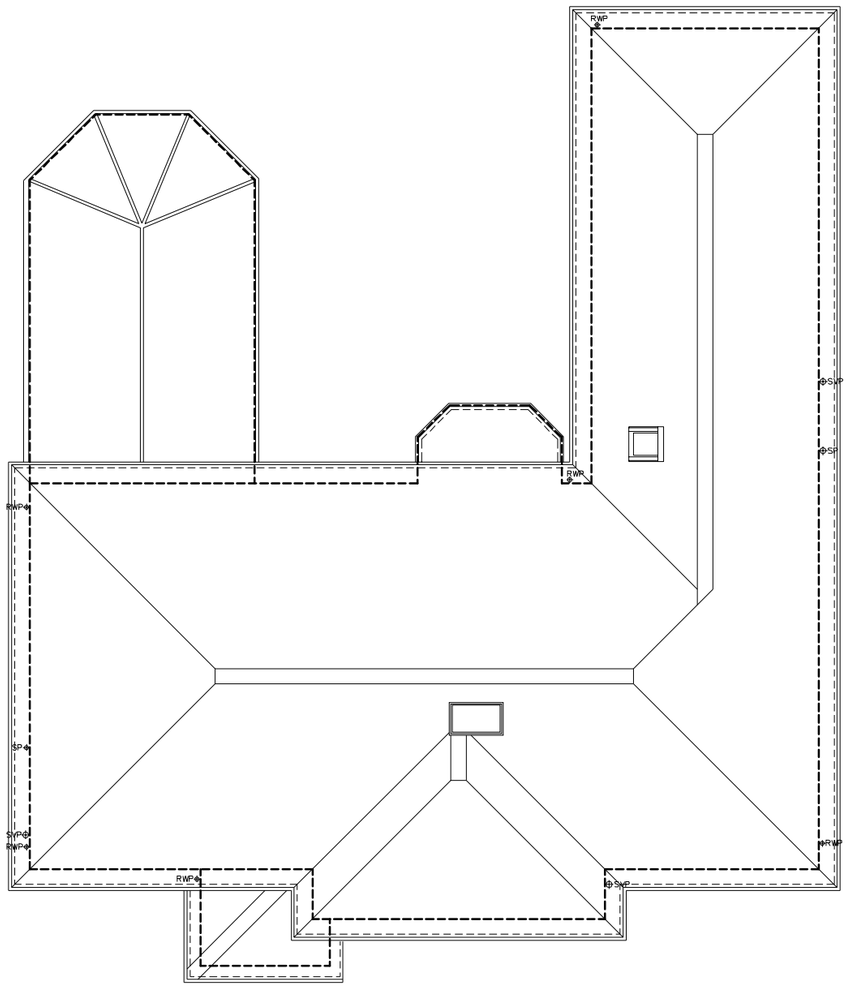


Existing Roof Plan scale 1:50 @ A1 (1:100 @ A3)

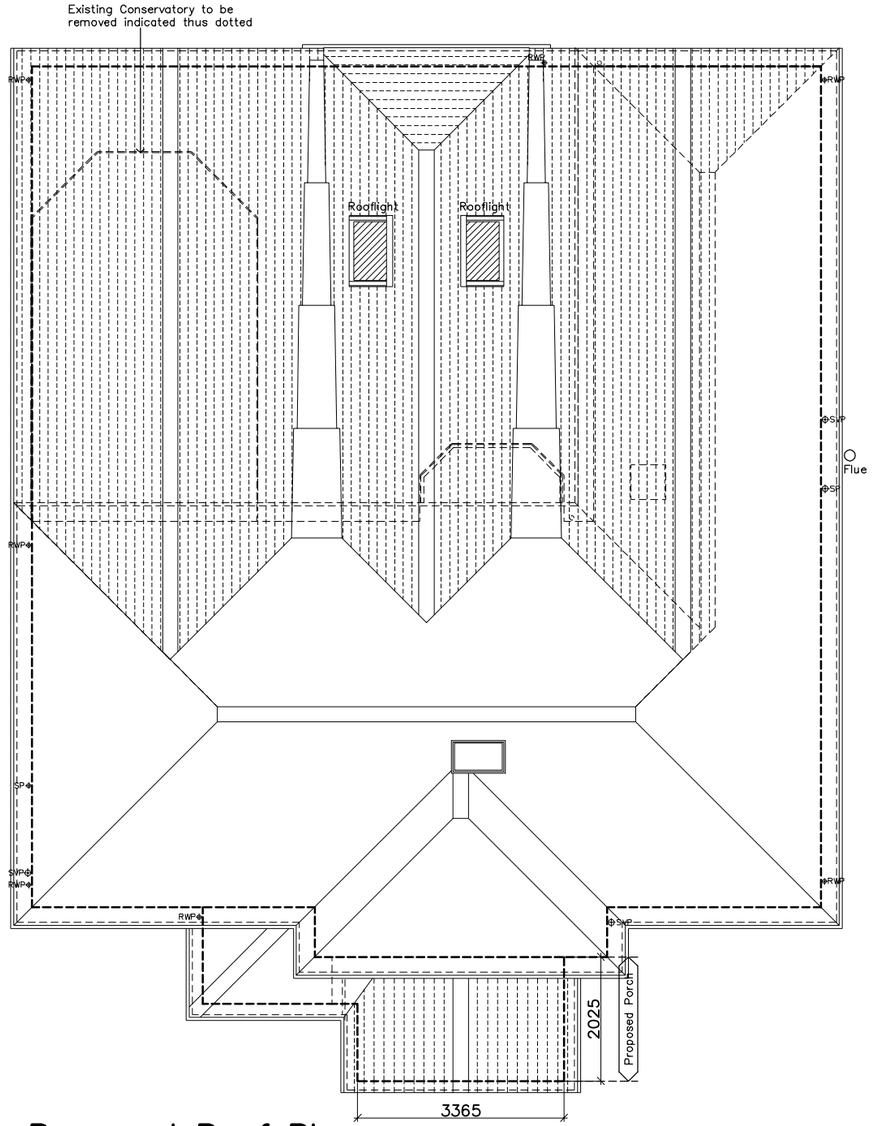

Proposed Roof Plan scale 1:50 @ A1 (1:100 @ A3)

0 1 2 3 4 5

Metres – 1:50 @ A1 (1:100 @ A3)

Schedule of Materials

Walls	Facing Brickwork to match existing
Doors & Windows	UPVC or Aluminium Double glazed
Roof	Plain tiles to match existing UPVC fascia and soffits to match existing
R W Goods	UPVC to match existing

Legend

New door

Walls to be removed

New wall

* Obscure glazed

Existing and Proposed Roof Plans for Proposed Extension and Alterations to 56 Harnwood Road, Salisbury

Rev	Revision	Date

Sarum Architecture
Bespoke Architectural Design
33 Old Meadows Walk,
Salisbury, Wiltshire, SP2 8PA
Website: www.sarumarchitecture.co.uk
Email: chris@sarumarchitecture.co.uk
Tel: 01722 238399 Mob: 07979 923861

Project: 56 Harnwood Road Salisbury

Drawing: Survey and Proposed Roof Plans

Client:

Drawing Scale: 1:50 (1:100 @ A3)

Drawing Number: 23/0382/103