
Existing stone boundary wall to be repaired and hedge replaced with native hedge planting to full length.

Section of new boundary wall and replanted hedge to close existing driveway entrance.

Section of existing boundary wall and hedge to be removed to create new access to driveway.

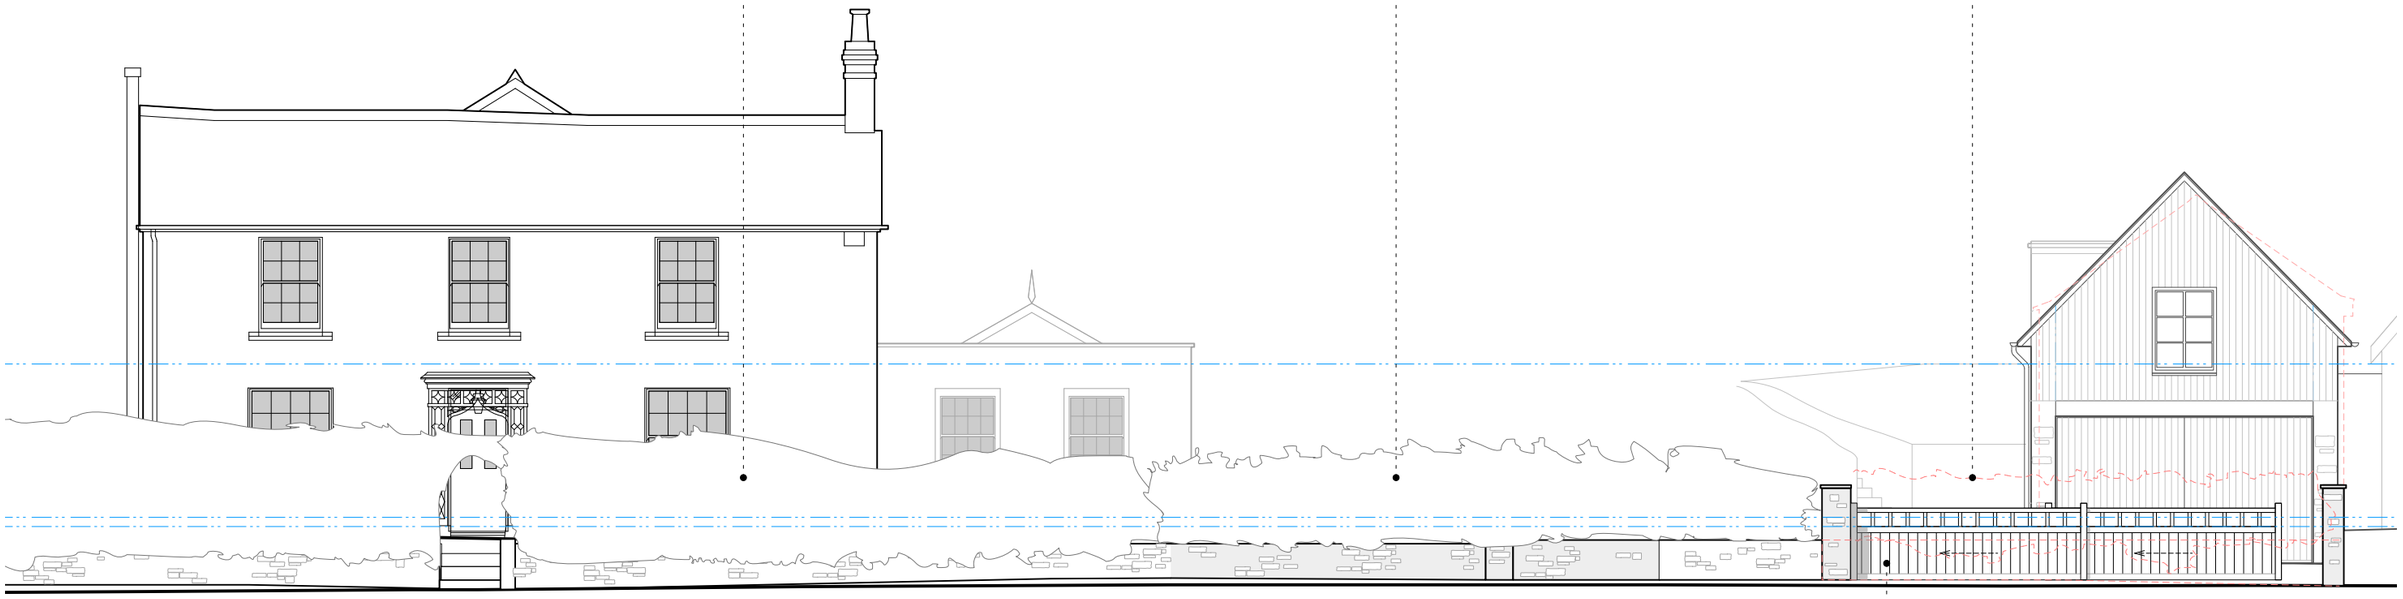

ANSTY HOUSE

GARAGE

New timber gate for security to slide behind new stone wall.

1:100

0 10m

Rev:
P1 Garage ridge height and dormer reduced

CaSA ARCHITECTS

JOB NO - DRAWING NO. - REVISION

488 - [3] 200 - P1

DRAWN BY

Ansty House 18/11/2021

PROPOSED - Elevations (Street) 1:100

Bath Brewery Toll Bridge Road Bath BA1 7DE t 01225 851871 e studio@casa-architects.com © CaSA Architects