
WC052[A] MDP 1:50 [ATA3] - PROPOSED REPLACEMENT GARAGE - ELEVATIONS - SHEET 2 - WASHPOOL COTTAGE , MARLBOROUGH.

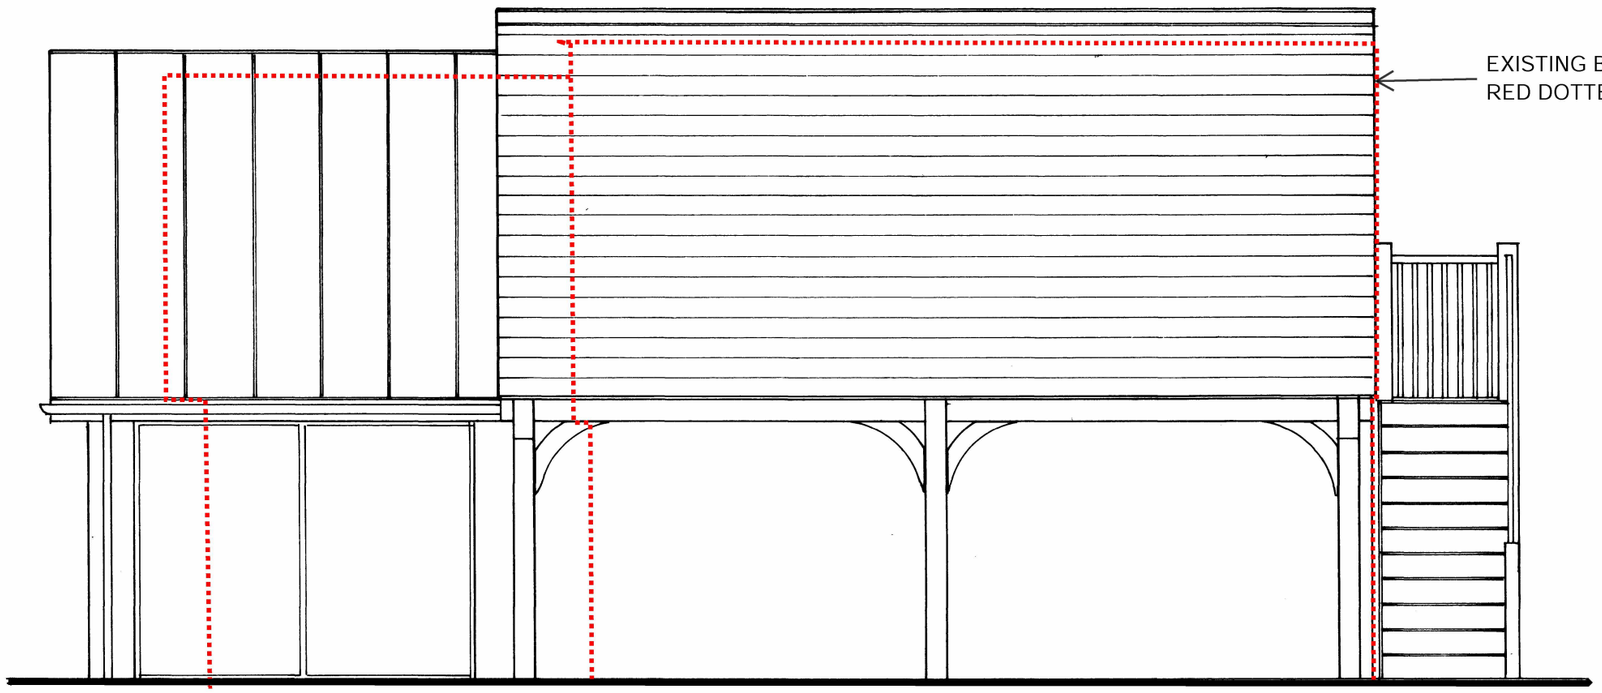


EXISTING BUILDING SHOWN
RED DOTTED

REVISIONS.
A. INTERNAL UPDATE.
18-10-23 MDP

0 1 2 3 4 5

SCALE BAR

SOUTH - WEST ELEVATION

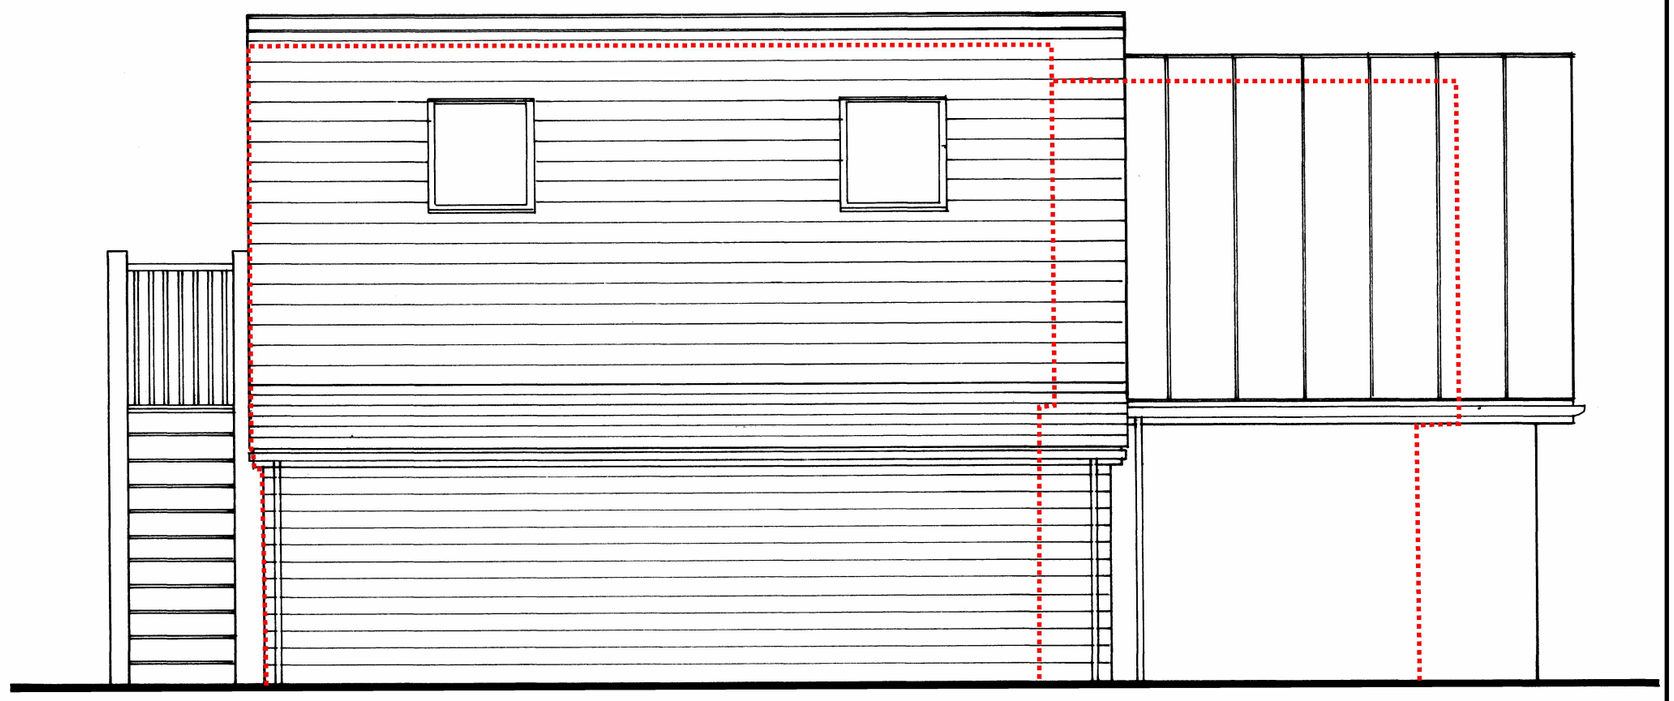

NORTH - EAST ELEVATION

OCTOBER 23