


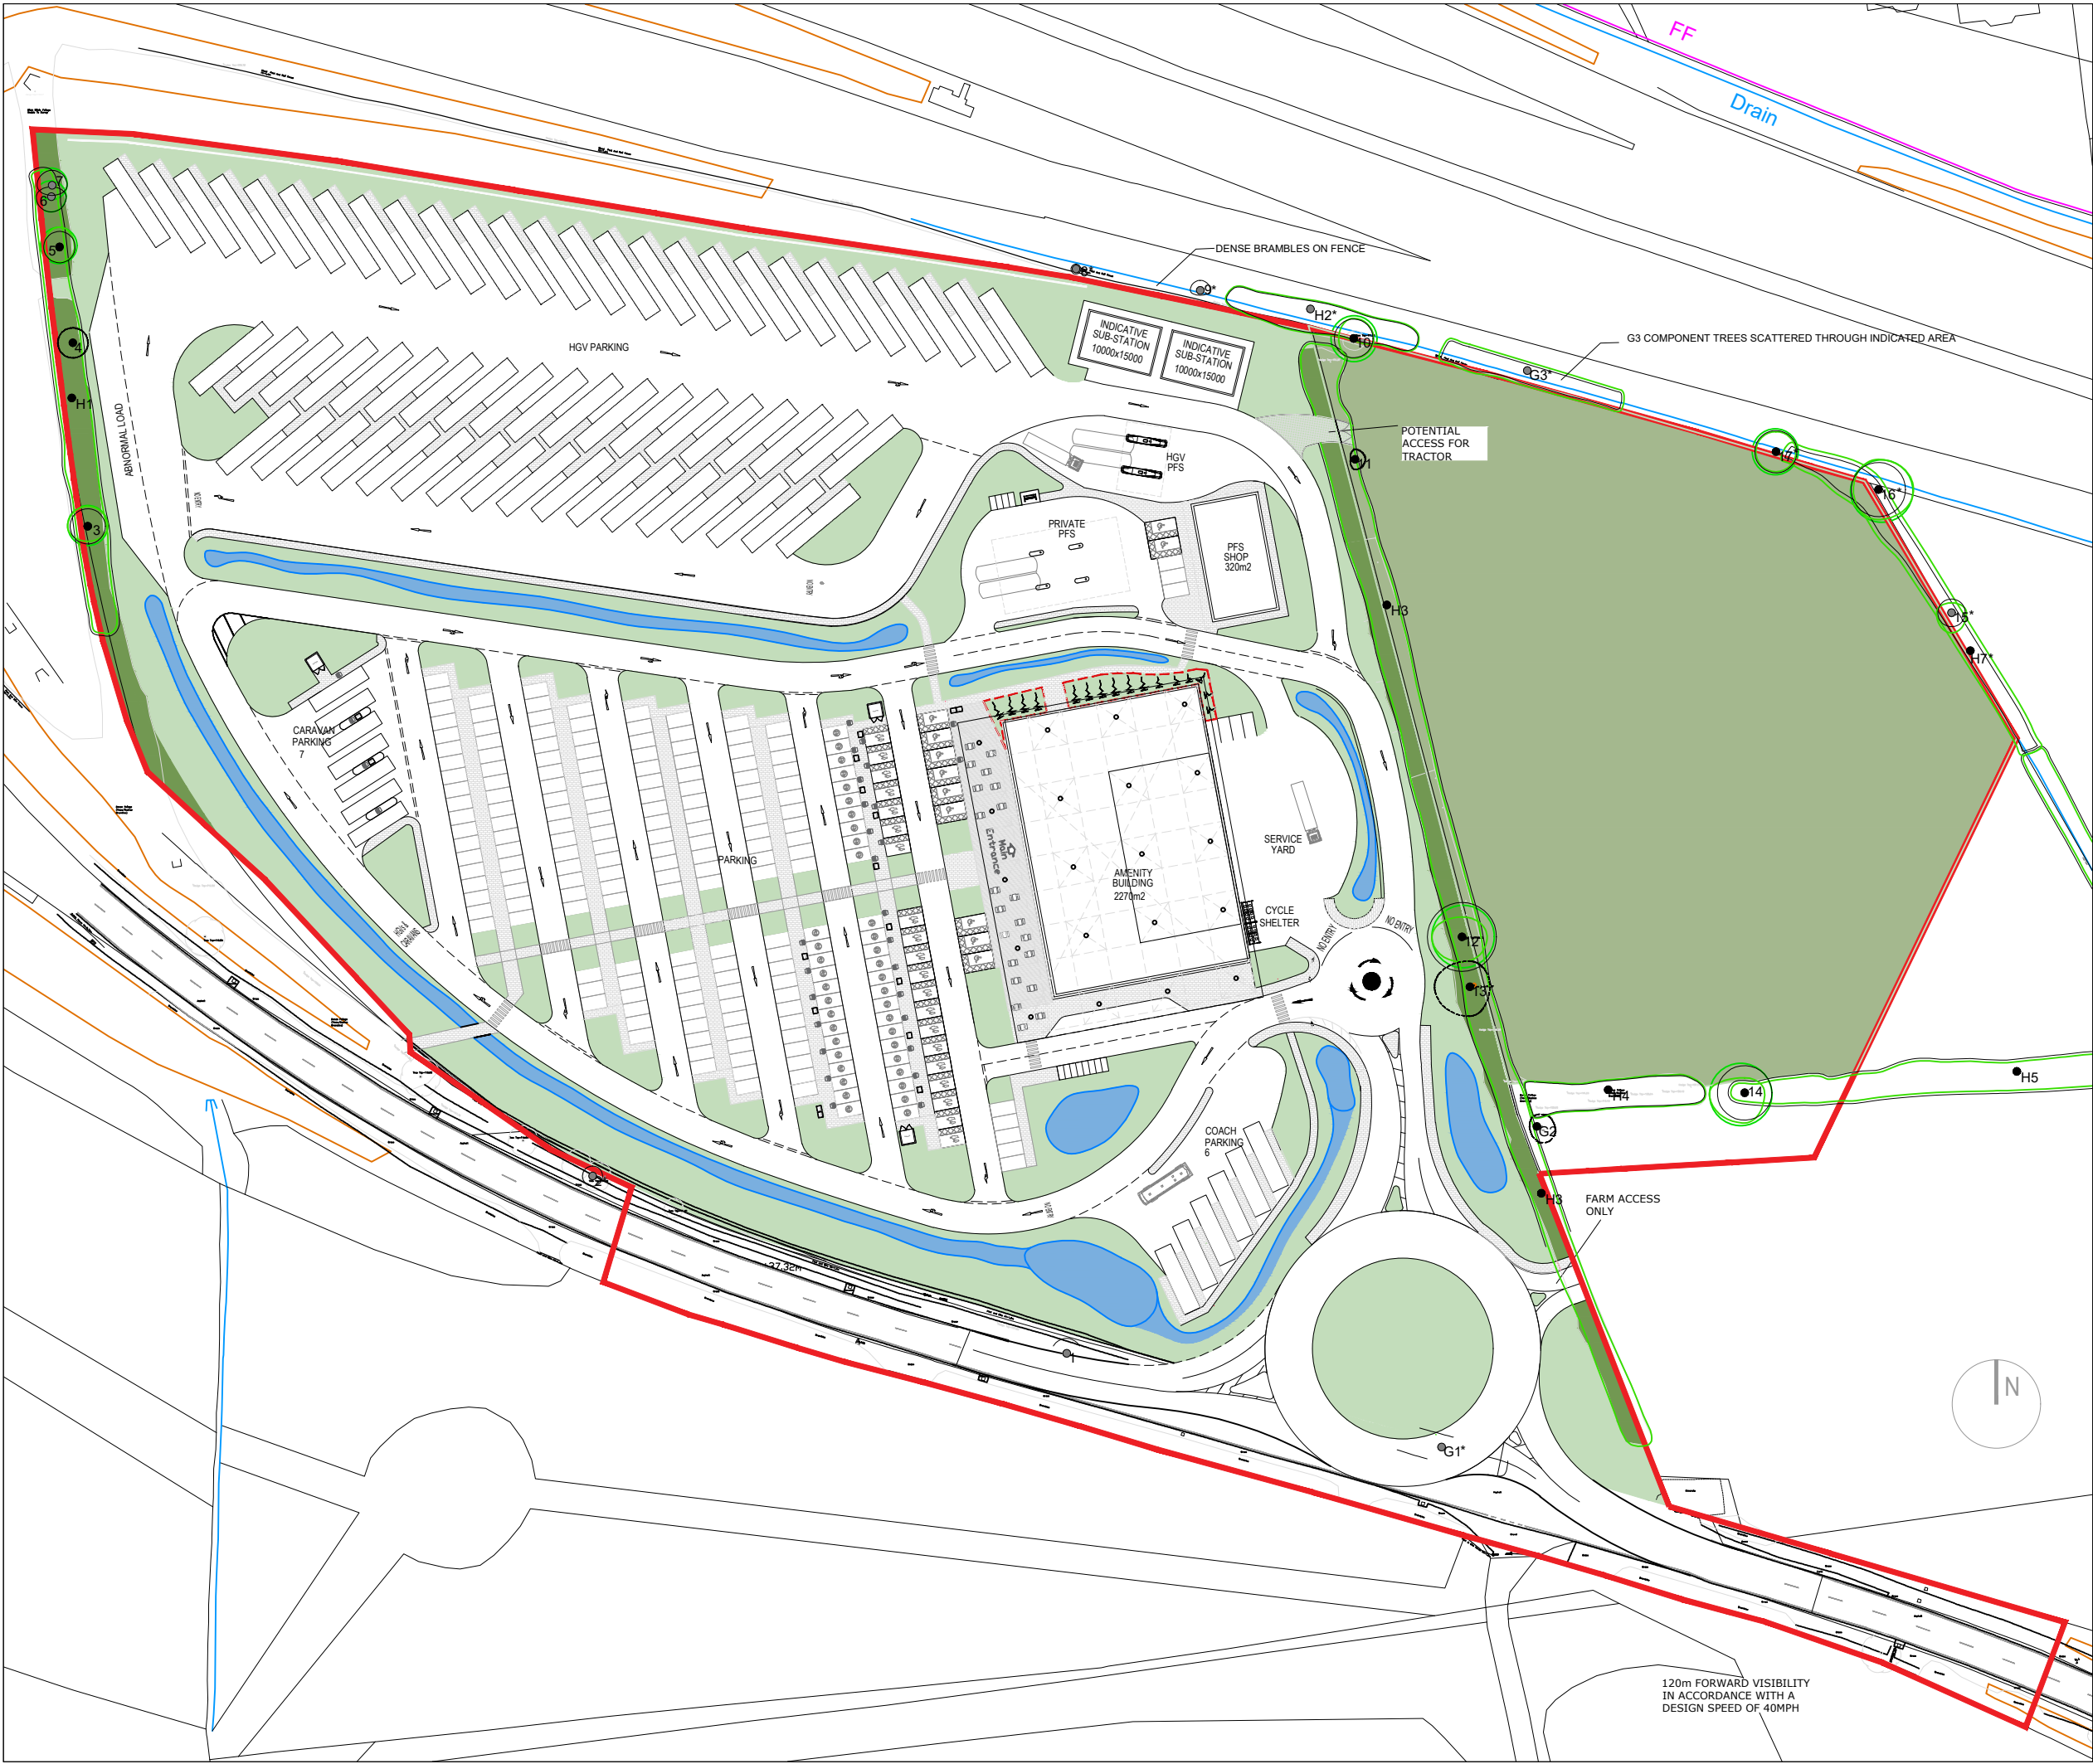

GENERAL NOTES

1. ALL DIMENSIONS ARE IN MILLIMETRES UNLESS OTHERWISE STATED
2. ALL LEVELS ARE IN METRES UNLESS OTHERWISE STATED
3. DIMENSIONS ARE NOT TO BE SCALED FROM THE DRAWING
4. ALL WORK TO BE CARRIED OUT IN ACCORDANCE WITH THE CURRENT EDITION OF THE BUILDING REGULATIONS 1991 (INCLUDING AMENDMENTS) AND ALL RELEVANT BRITISH STANDARDS/CODES OF PRACTICE
5. CONTRACTOR IS RESPONSIBLE FOR THE CORRECT SETTING OUT OF THE WORKS ON SITE, ALL DIMENSIONS TO BE CHECKED PRIOR TO FABRICATION OF MATERIALS
6. THIS DRAWING IS TO BE READ IN CONJUNCTION WITH ALL RELEVANT DRAWINGS AND SPECIFICATIONS

PARKING NUMBERS

Cars - 241 spaces*
HGV Spaces - 62 spaces
HGV AL - 1 spaces
Coach - 6 spaces
Caravan - 7 spaces
Motorcycles - 12 spaces

* all spaces sized for EV provision

- Landscaping
- Hard standing
- Biodiversity Enhancements

G	Drainage works	06/09/23	EC	TS	TS
F	Biodiversity Enhancements	04/09/23	EC	TS	TS
E	Tractor access and red line updated	30/08/23	EC	TS	TS
D	Red line amended to include roadworks	25/07/23	TS	TS	TS
C	Red line boundary amended	18/07/23	EC	TS	TS
B	Issue for information	17/07/23	EC	TS	TS
A	Issue for EIA screening	June 2023	EC	TS	TS
REV	DESCRIPTION	DATE	BY	CHK	APRV



MOTO HOSPITALITY

SWINDON SERVICES
PROPOSED LAYOUT PLAN
(ILLUSTRATIVE)

PLANNING

DRAWING STATUS					
DRAWN	EC			CHECKED	EC
APPROVED	TS			DATE	MAY 2023
1:1250	M49_101			G	
SCALE	DRAWING NUMBER			REV	