


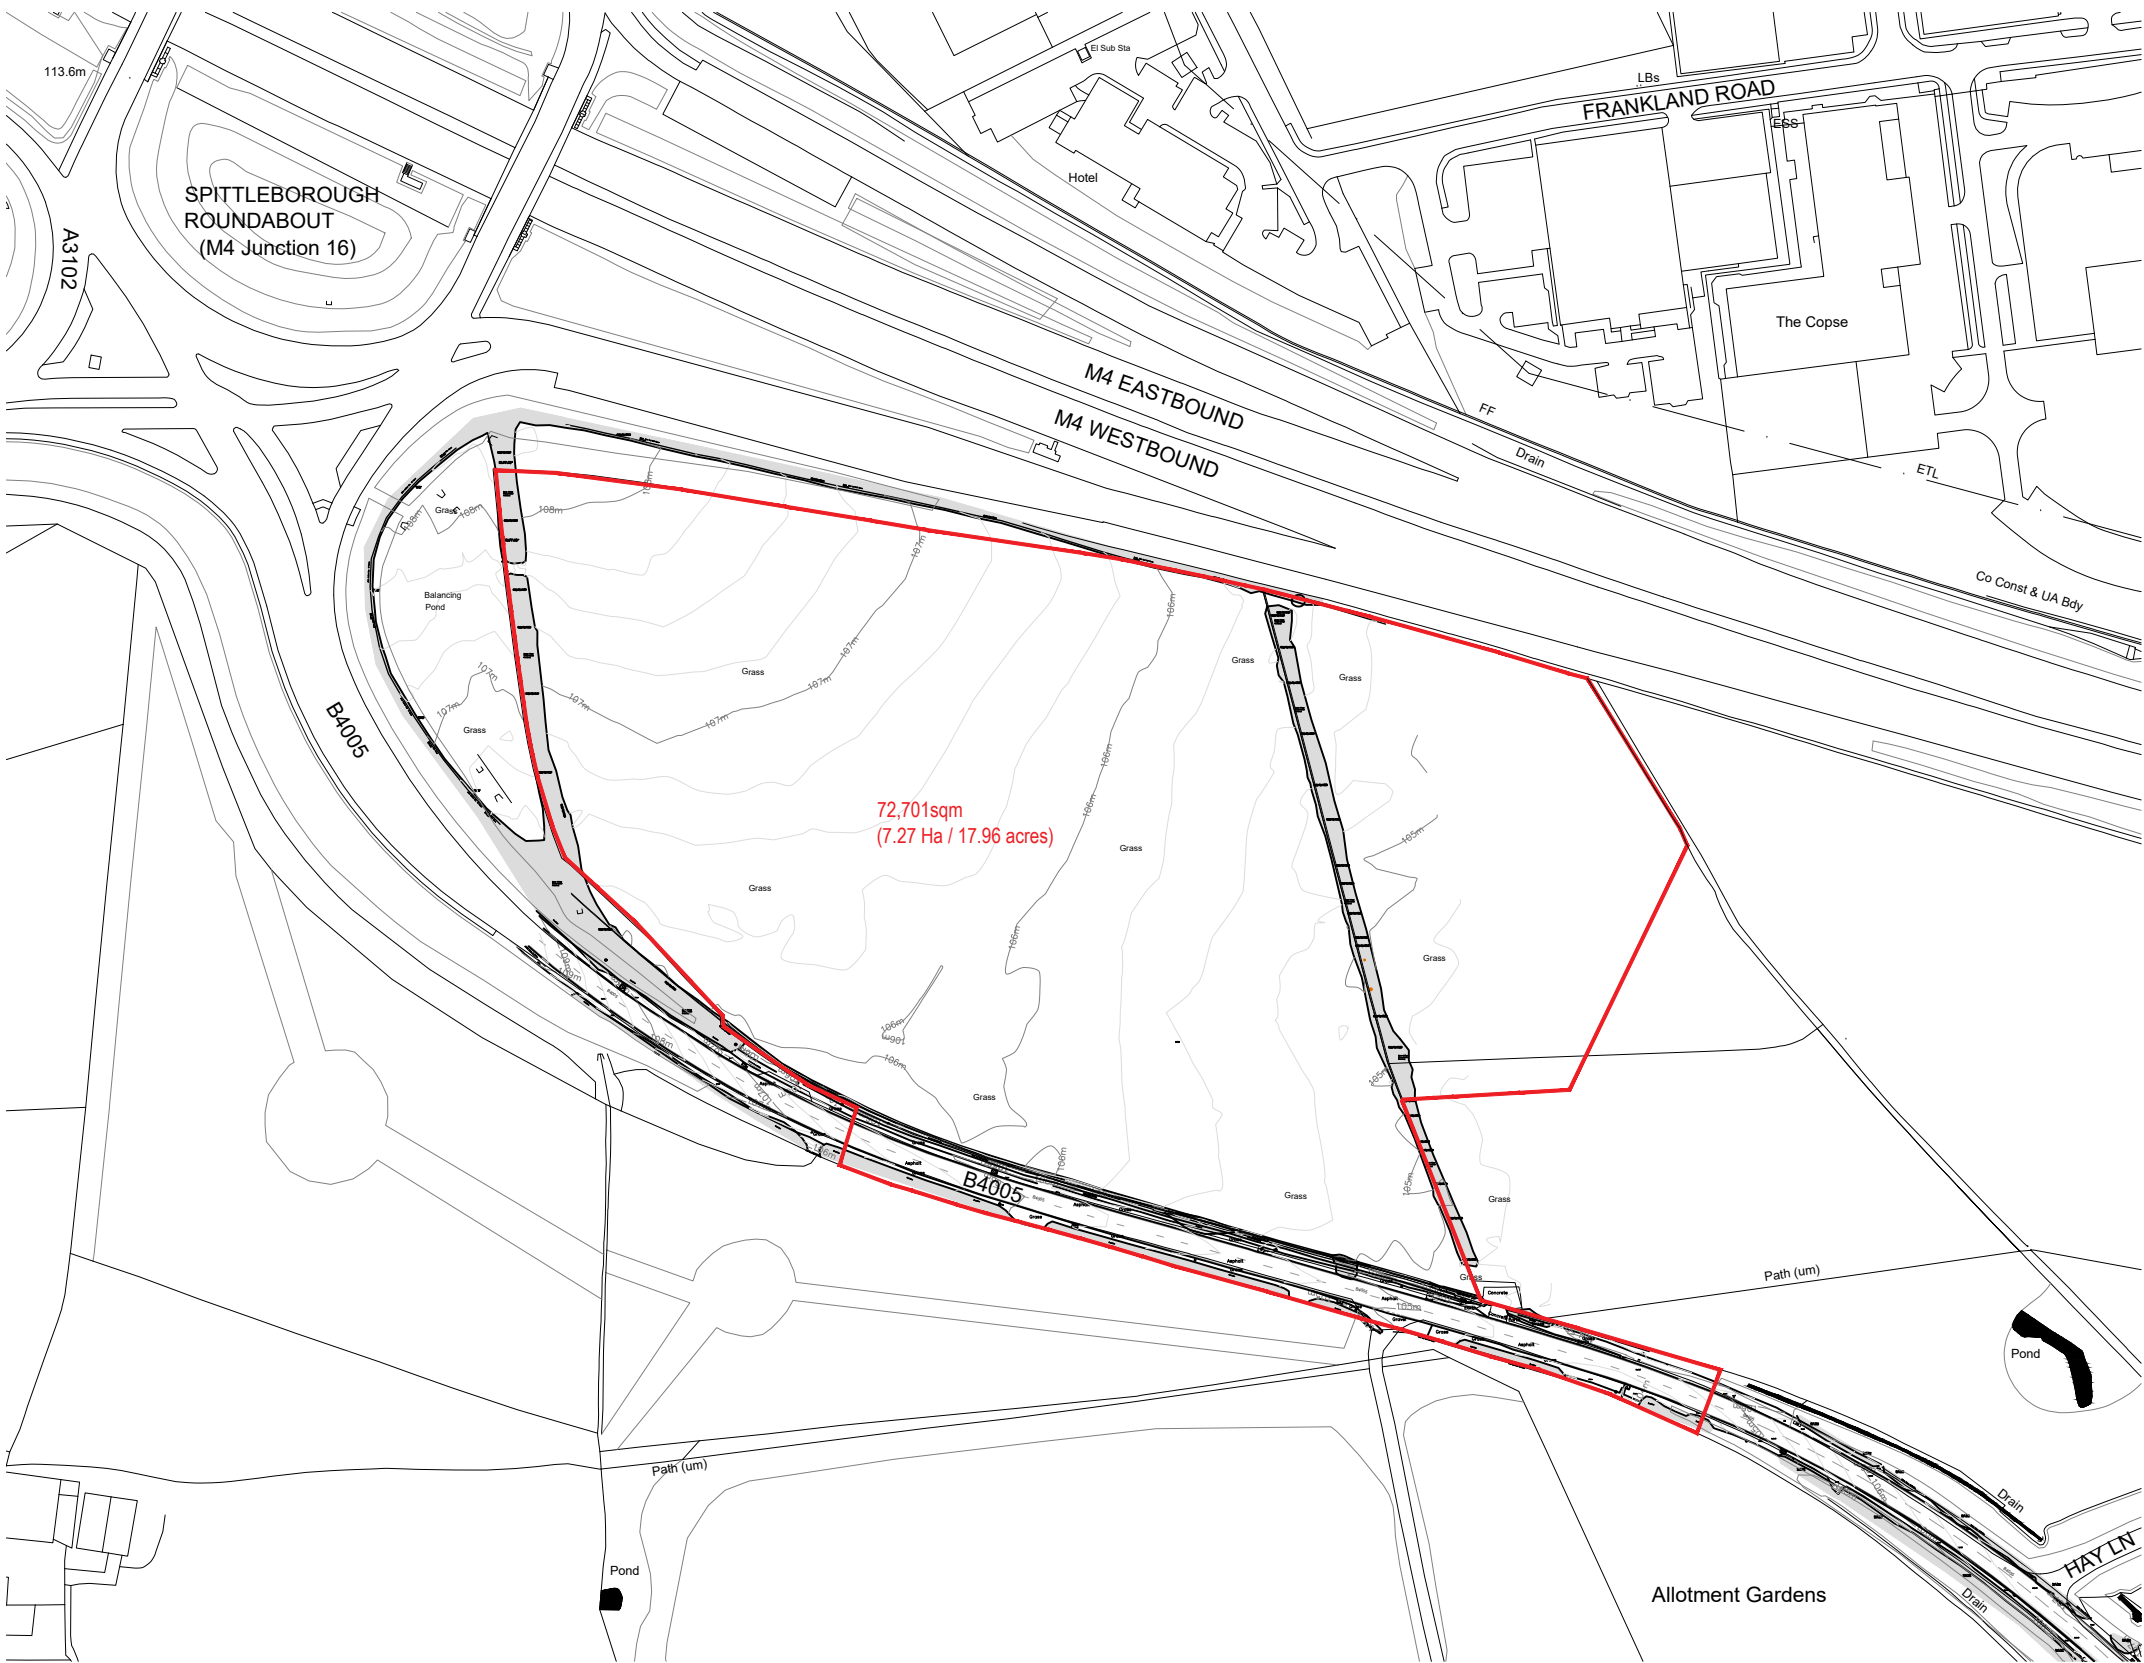

GENERAL NOTES

- 1. ALL DIMENSIONS ARE IN MILLIMETRES UNLESS OTHERWISE STATED
- 2. ALL LEVELS ARE IN METRES UNLESS OTHERWISE STATED
- 3. DIMENSIONS ARE NOT TO BE SCALED FROM THE DRAWING
- 4. ALL WORK TO BE CARRIED OUT IN ACCORDANCE WITH THE CURRENT EDITION OF THE BUILDING REGULATIONS 1991 (INCLUDING AMENDMENTS) AND ALL RELEVANT BRITISH STANDARDS/CODES OF PRACTICE
- 5. CONTRACTOR IS RESPONSIBLE FOR THE CORRECT SETTING OUT OF THE WORKS ON SITE, ALL DIMENSIONS TO BE CHECKED PRIOR TO FABRICATION OF MATERIALS
- 6. THIS DRAWING IS TO BE READ IN CONJUNCTION WITH ALL RELEVANT DRAWINGS AND SPECIFICATIONS



— SITE BOUNDARY (PLANNING)



E	Detail added to eastern boundary	14/10/23	TS	TS	TS
D	Withdraw boundary hedge	04/10/23	EC	TS	TS
C	Red line updated	30/08/23	EC	TS	TS
B	Re-sheeted and red line updated	27/07/23	TS	TS	TS
A	Issue for Information	14/06/23	TS	TS	TS
REV	DESCRIPTION	DATE	BY	CHK	APRV



MOTO HOSPITALITY

SWINDON SERVICES
SITE LOCATION PLAN

PLANNING

DRAWING STATUS					
DRAWN	EC	CHECKED		EC	
APPROVED	TS	DATE		MAY 2023	

1:2500	M49_001	E
SCALE	DRAWING NUMBER	REV