


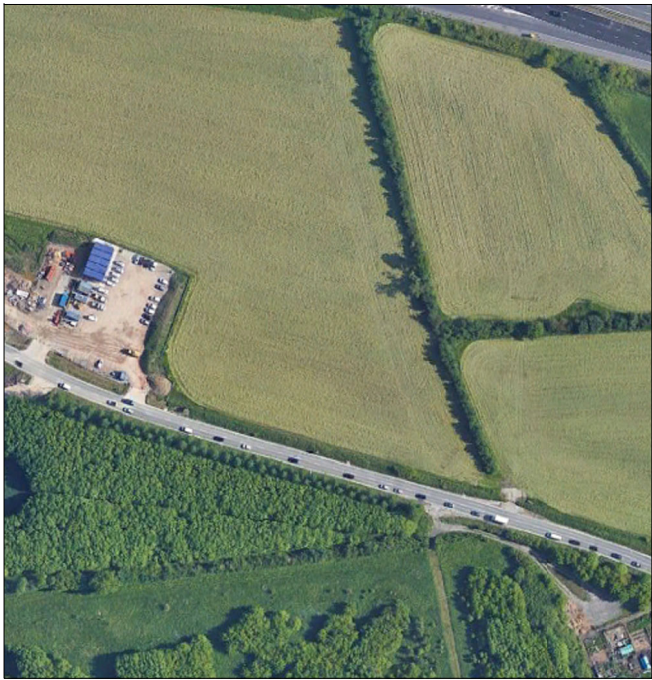


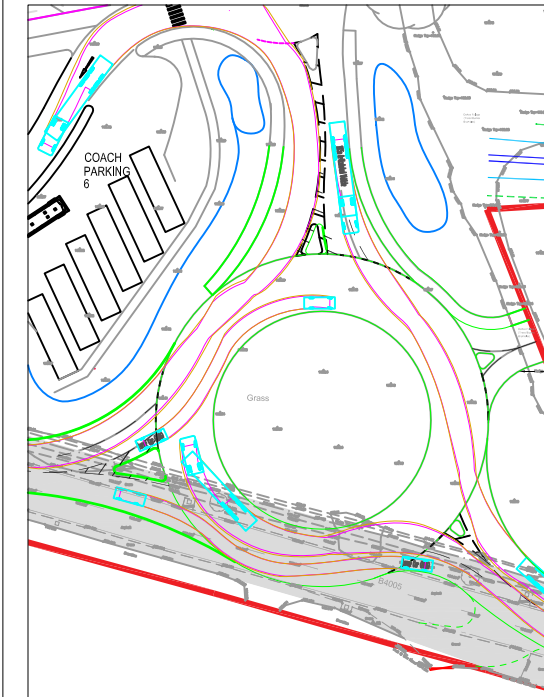


NORTH SOUTH AERIAL VIEW

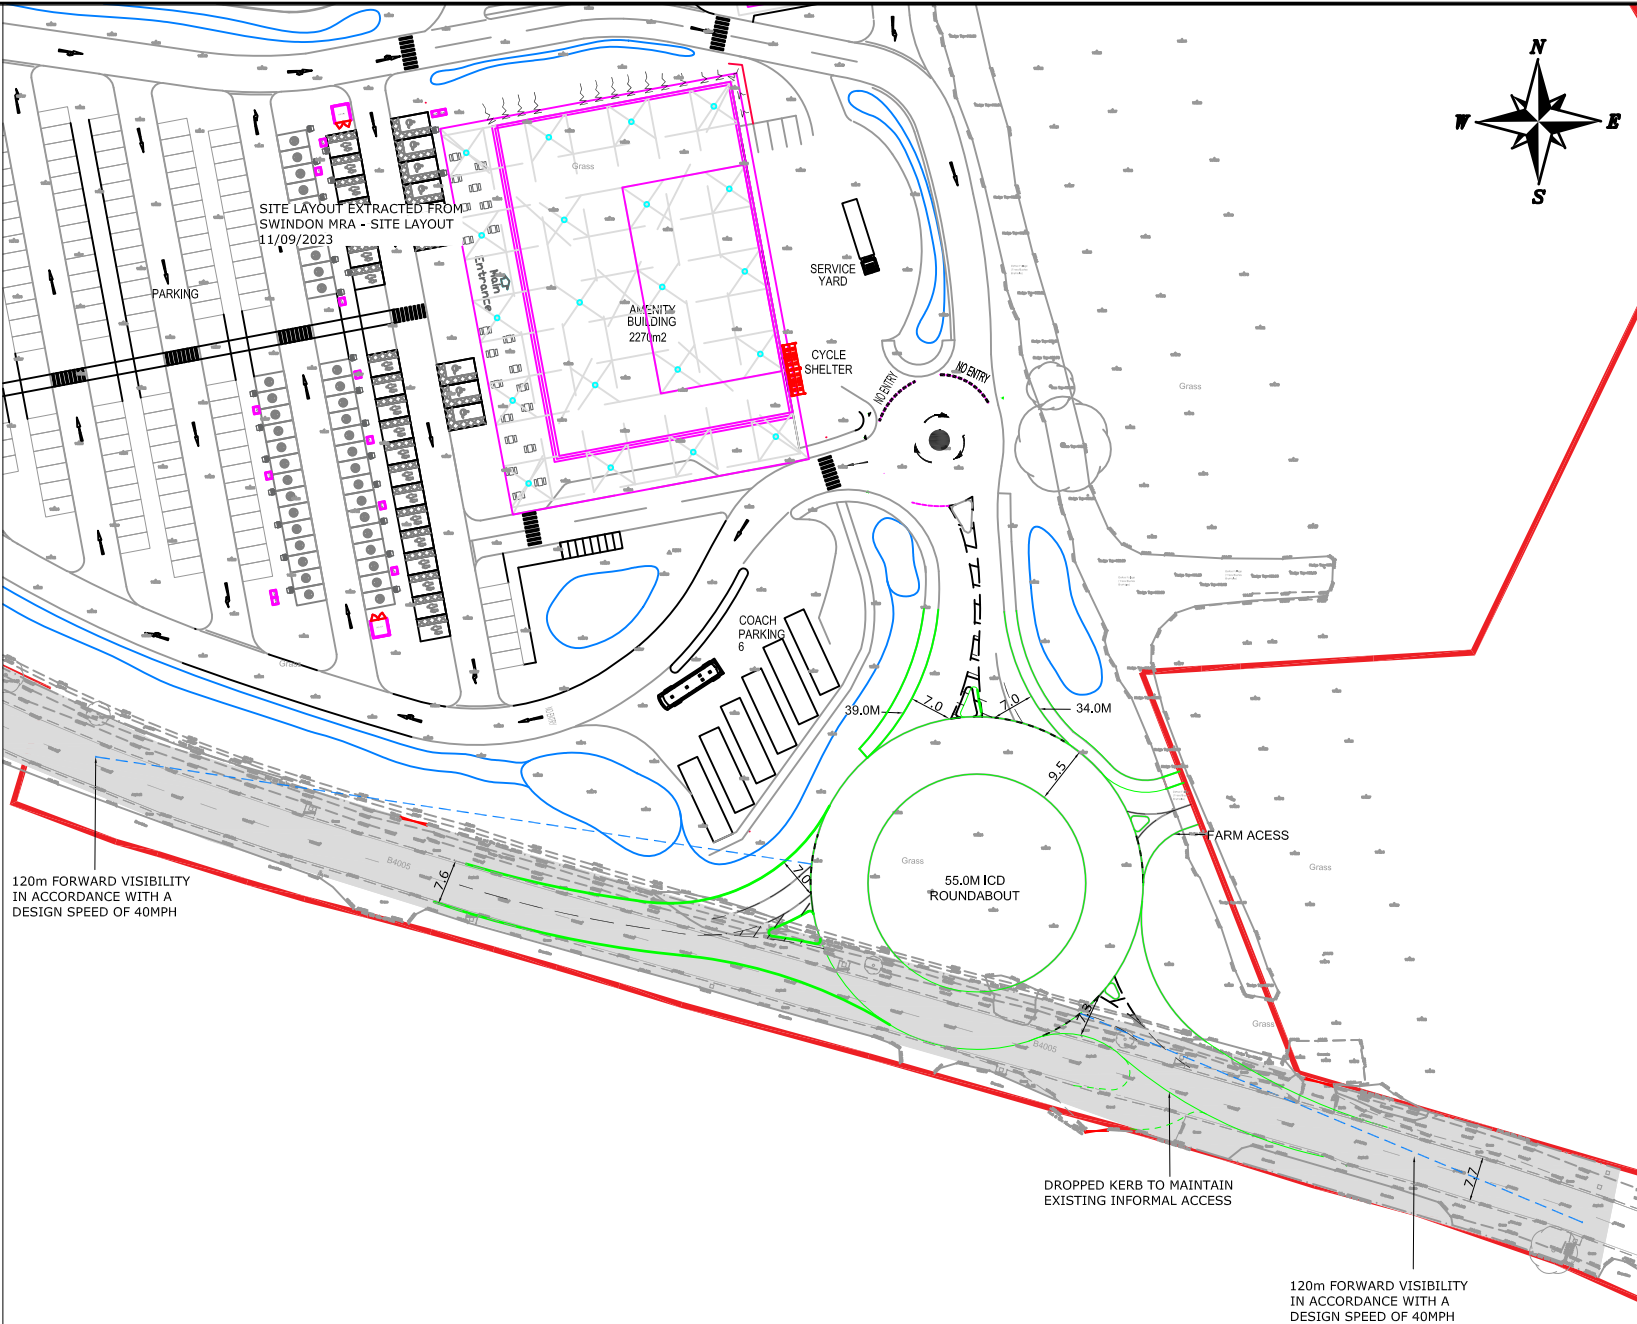


ADOPTED HIGHWAY PLAN

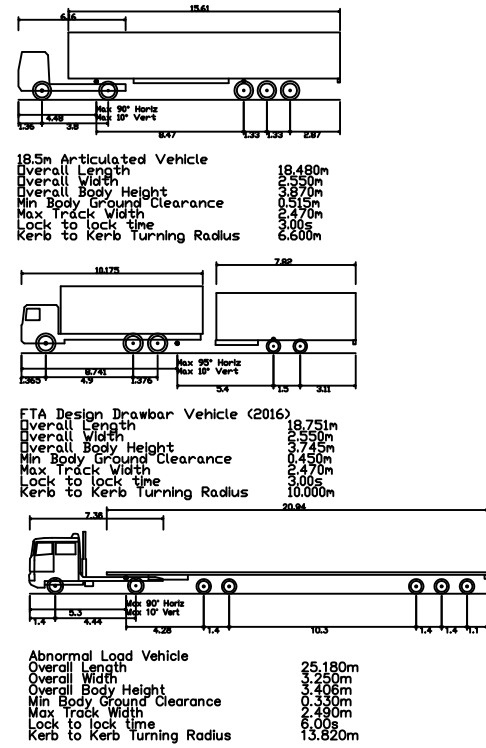

18.5M FTA

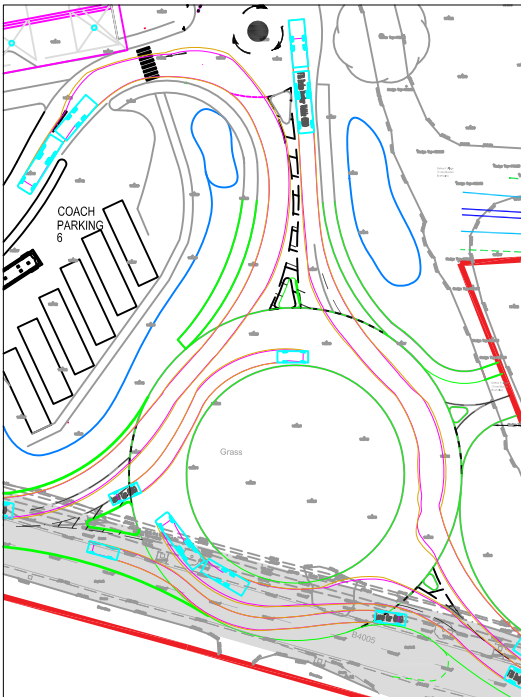

DRAWBAR VEHICLE

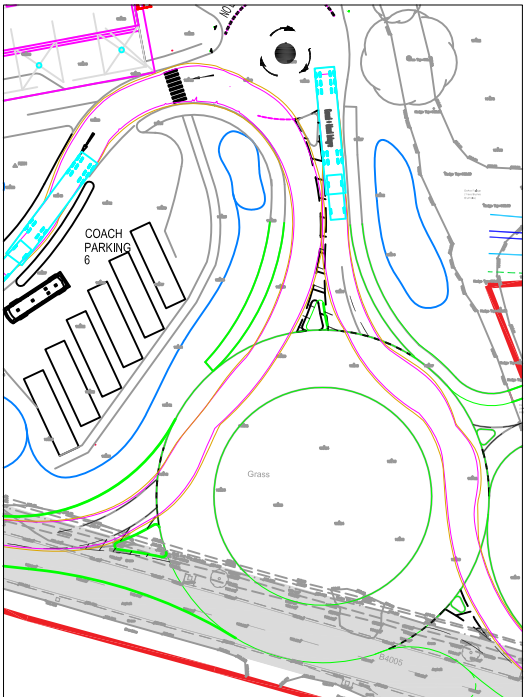

ABNORMAL LOAD VEHICLE

NOTES

PLAN 3

THIS IS NOT A CONSTRUCTION DRAWING AND IS FOR INDICATIVE PURPOSES ONLY.
THE DRAWING WILL BE SUBJECT TO CHANGE FOLLOWING LOCAL AUTHORITY REVIEW AND CONFIRMATION OF PUBLIC HIGHWAY AND THIRD PARTY LAND BOUNDARIES.

- INDICATIVE SITE BOUNDARY
- DENOTES NEW KERBS
- EXISTING ADOPTED HIGHWAY

LOCAL AUTHORITY: WILTSHIRE COUNCIL
TOTAL AREA OF SITE: 7.27Ha

E D C B	FOR SUBMISSION DROPPED KERBS AT EASTERN ARM ADDED LOCAL AUTHORITY UPDATED DRAINAGE DITCH SHOWN & SITE LAYOUT UPDATED	MTC HL HL	MTC JC MTC MC	OCT 23 SEP 23 SEP 23 SEP 23
REV	DETAILS	DRAWN	CHECKED	DATE

CLIENT:
MOTO

PROJECT:
MOTO SWINDON

DRAWING TITLE:
PROPOSED SITE ACCESS PLAN

SCALES:
1:1250 @ A3

DRAWN: LB CHECKED: MC DATE: MAY 23

Eddisons
340 Deansgate
Manchester
M3 4LY
Email: info@crofts.co.uk
Tel: 0161 837 7380
Web: www.eddisons.com/services/transport-planning

DRAWING NUMBER: 3728-F04 REVISION: E