

Appendices Chapter 8


Environmental Statement: Volume 2


784-B048803



Contents

Figure 8.1 Site Location	1
Figure 8.2 Landscape Character	2
Figure 8.3 Planning Policy	3
Figure 8.4 Visual Assessment - Viewpoint Locations	4
Figure 8.5 Zone of Theoretical Visibility (ZTV)	5
Figure 8.6 Landscape Appraisal	6

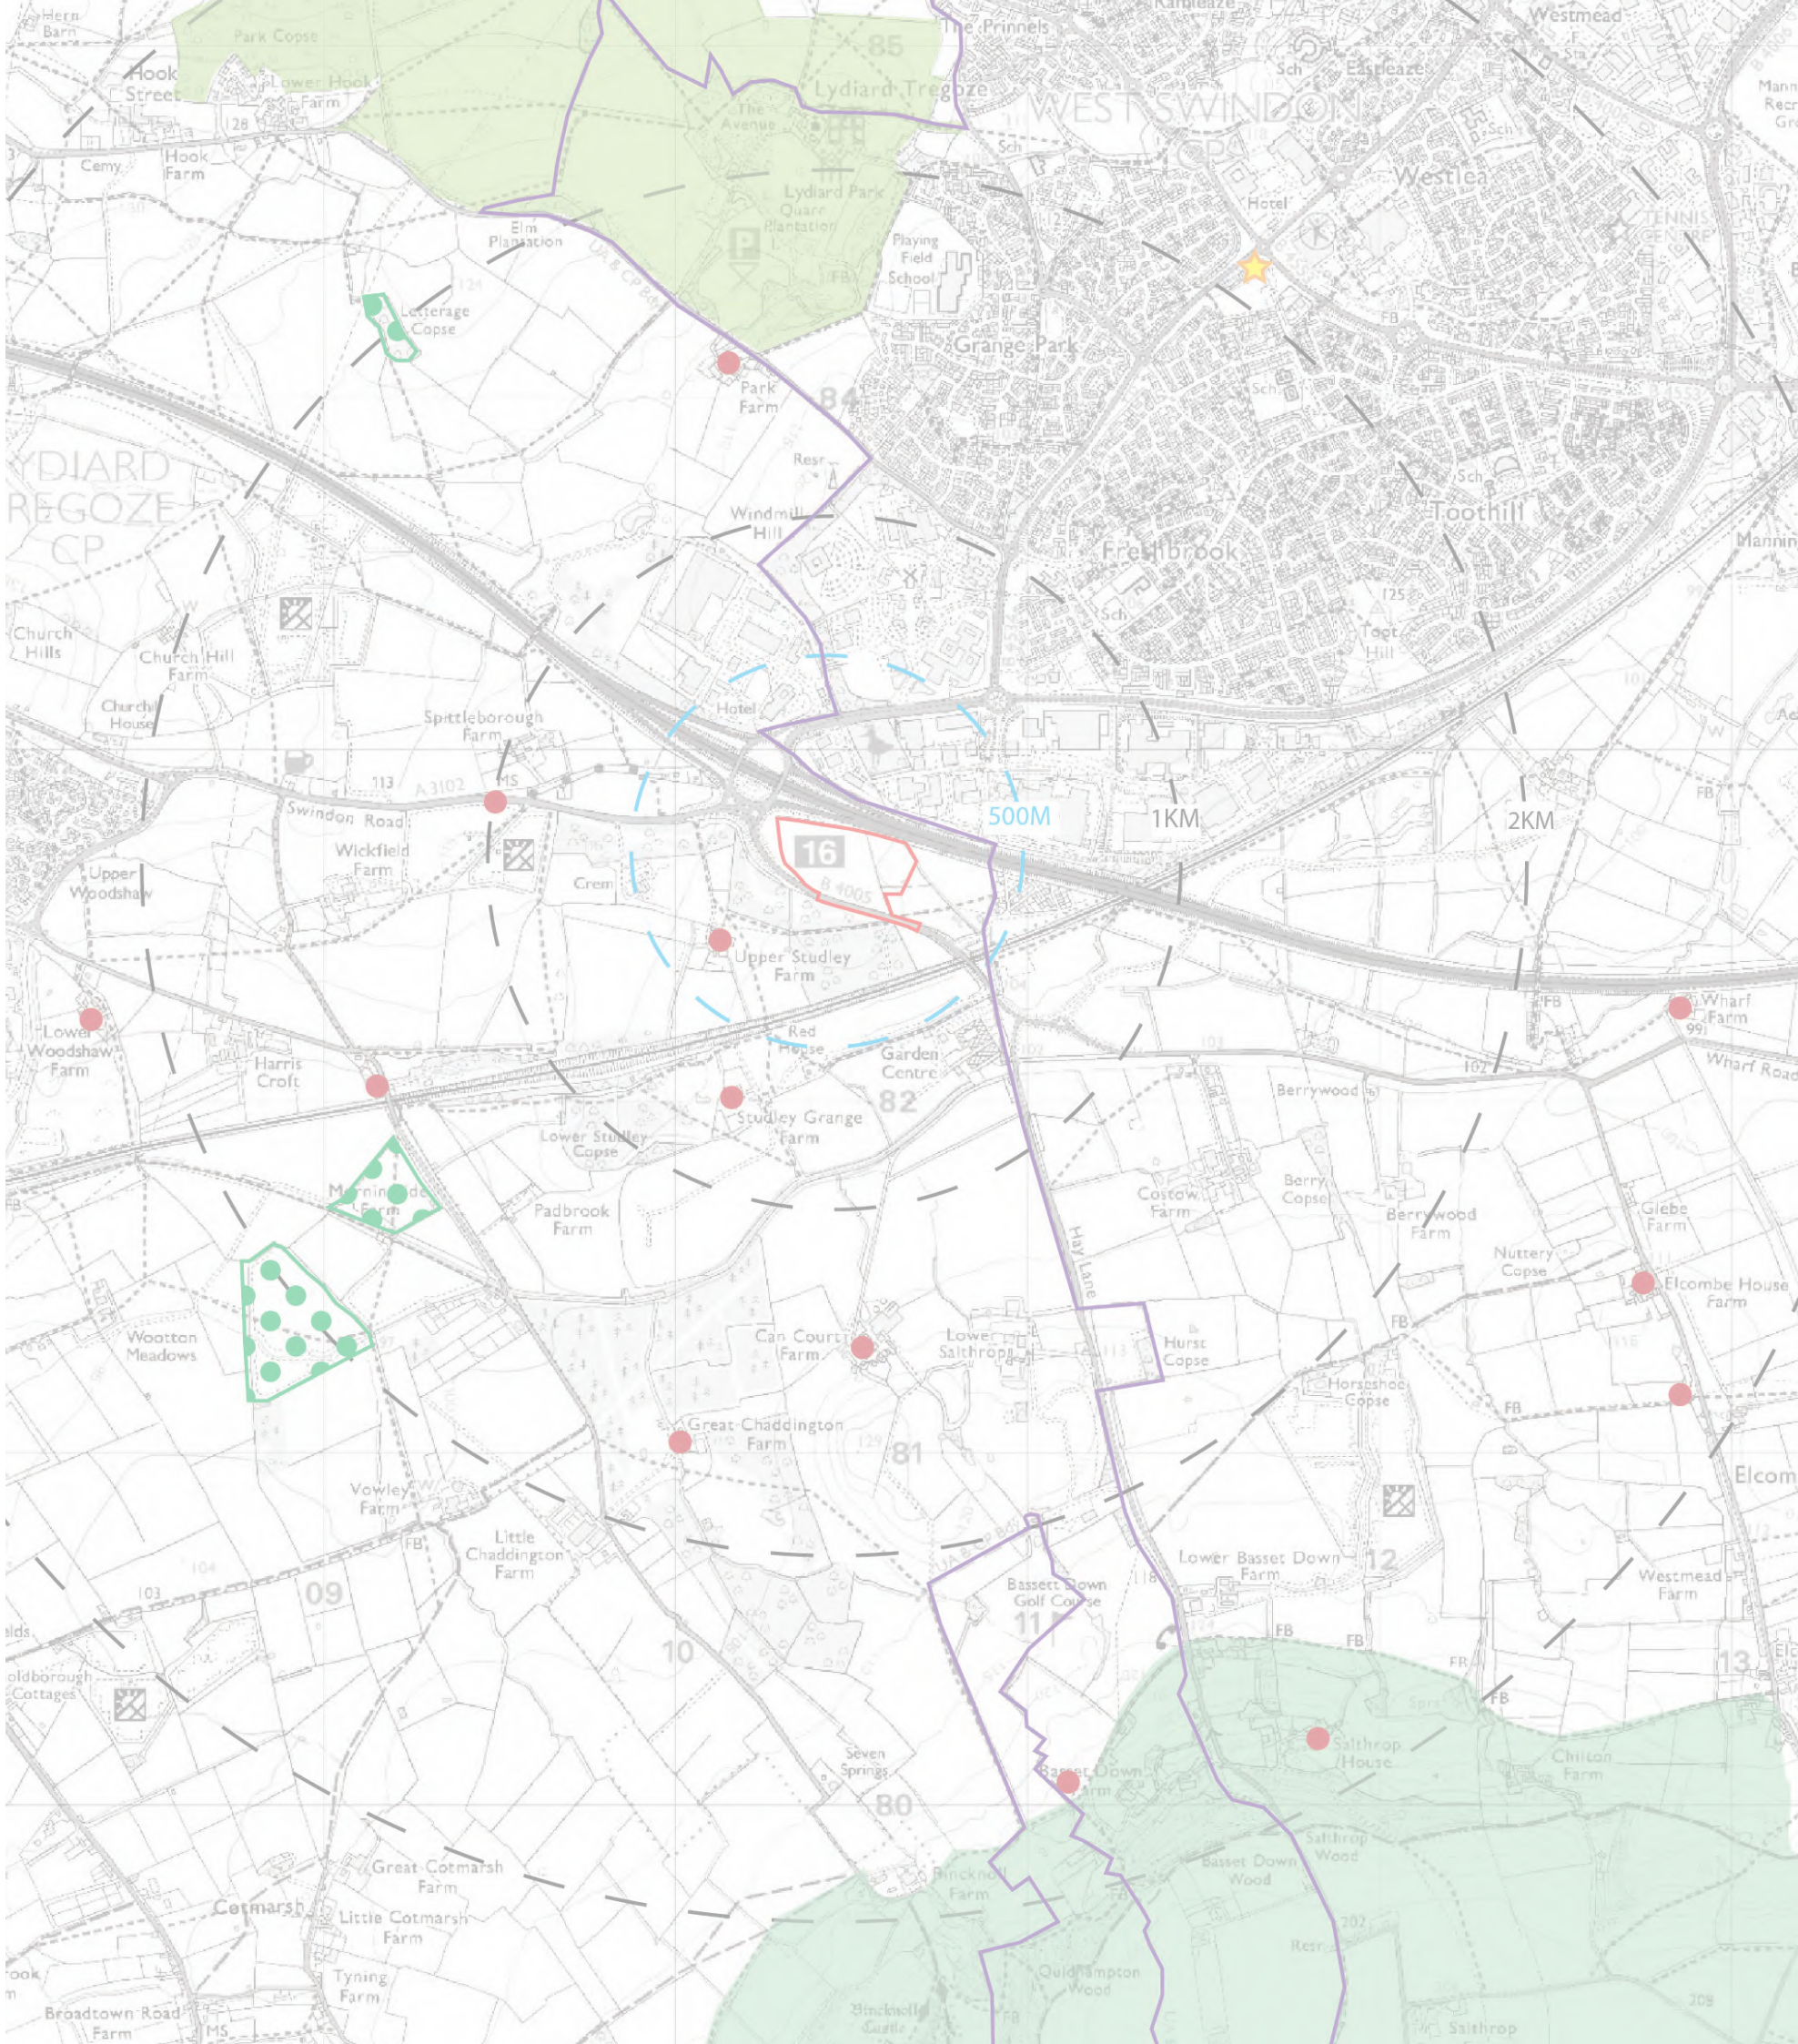

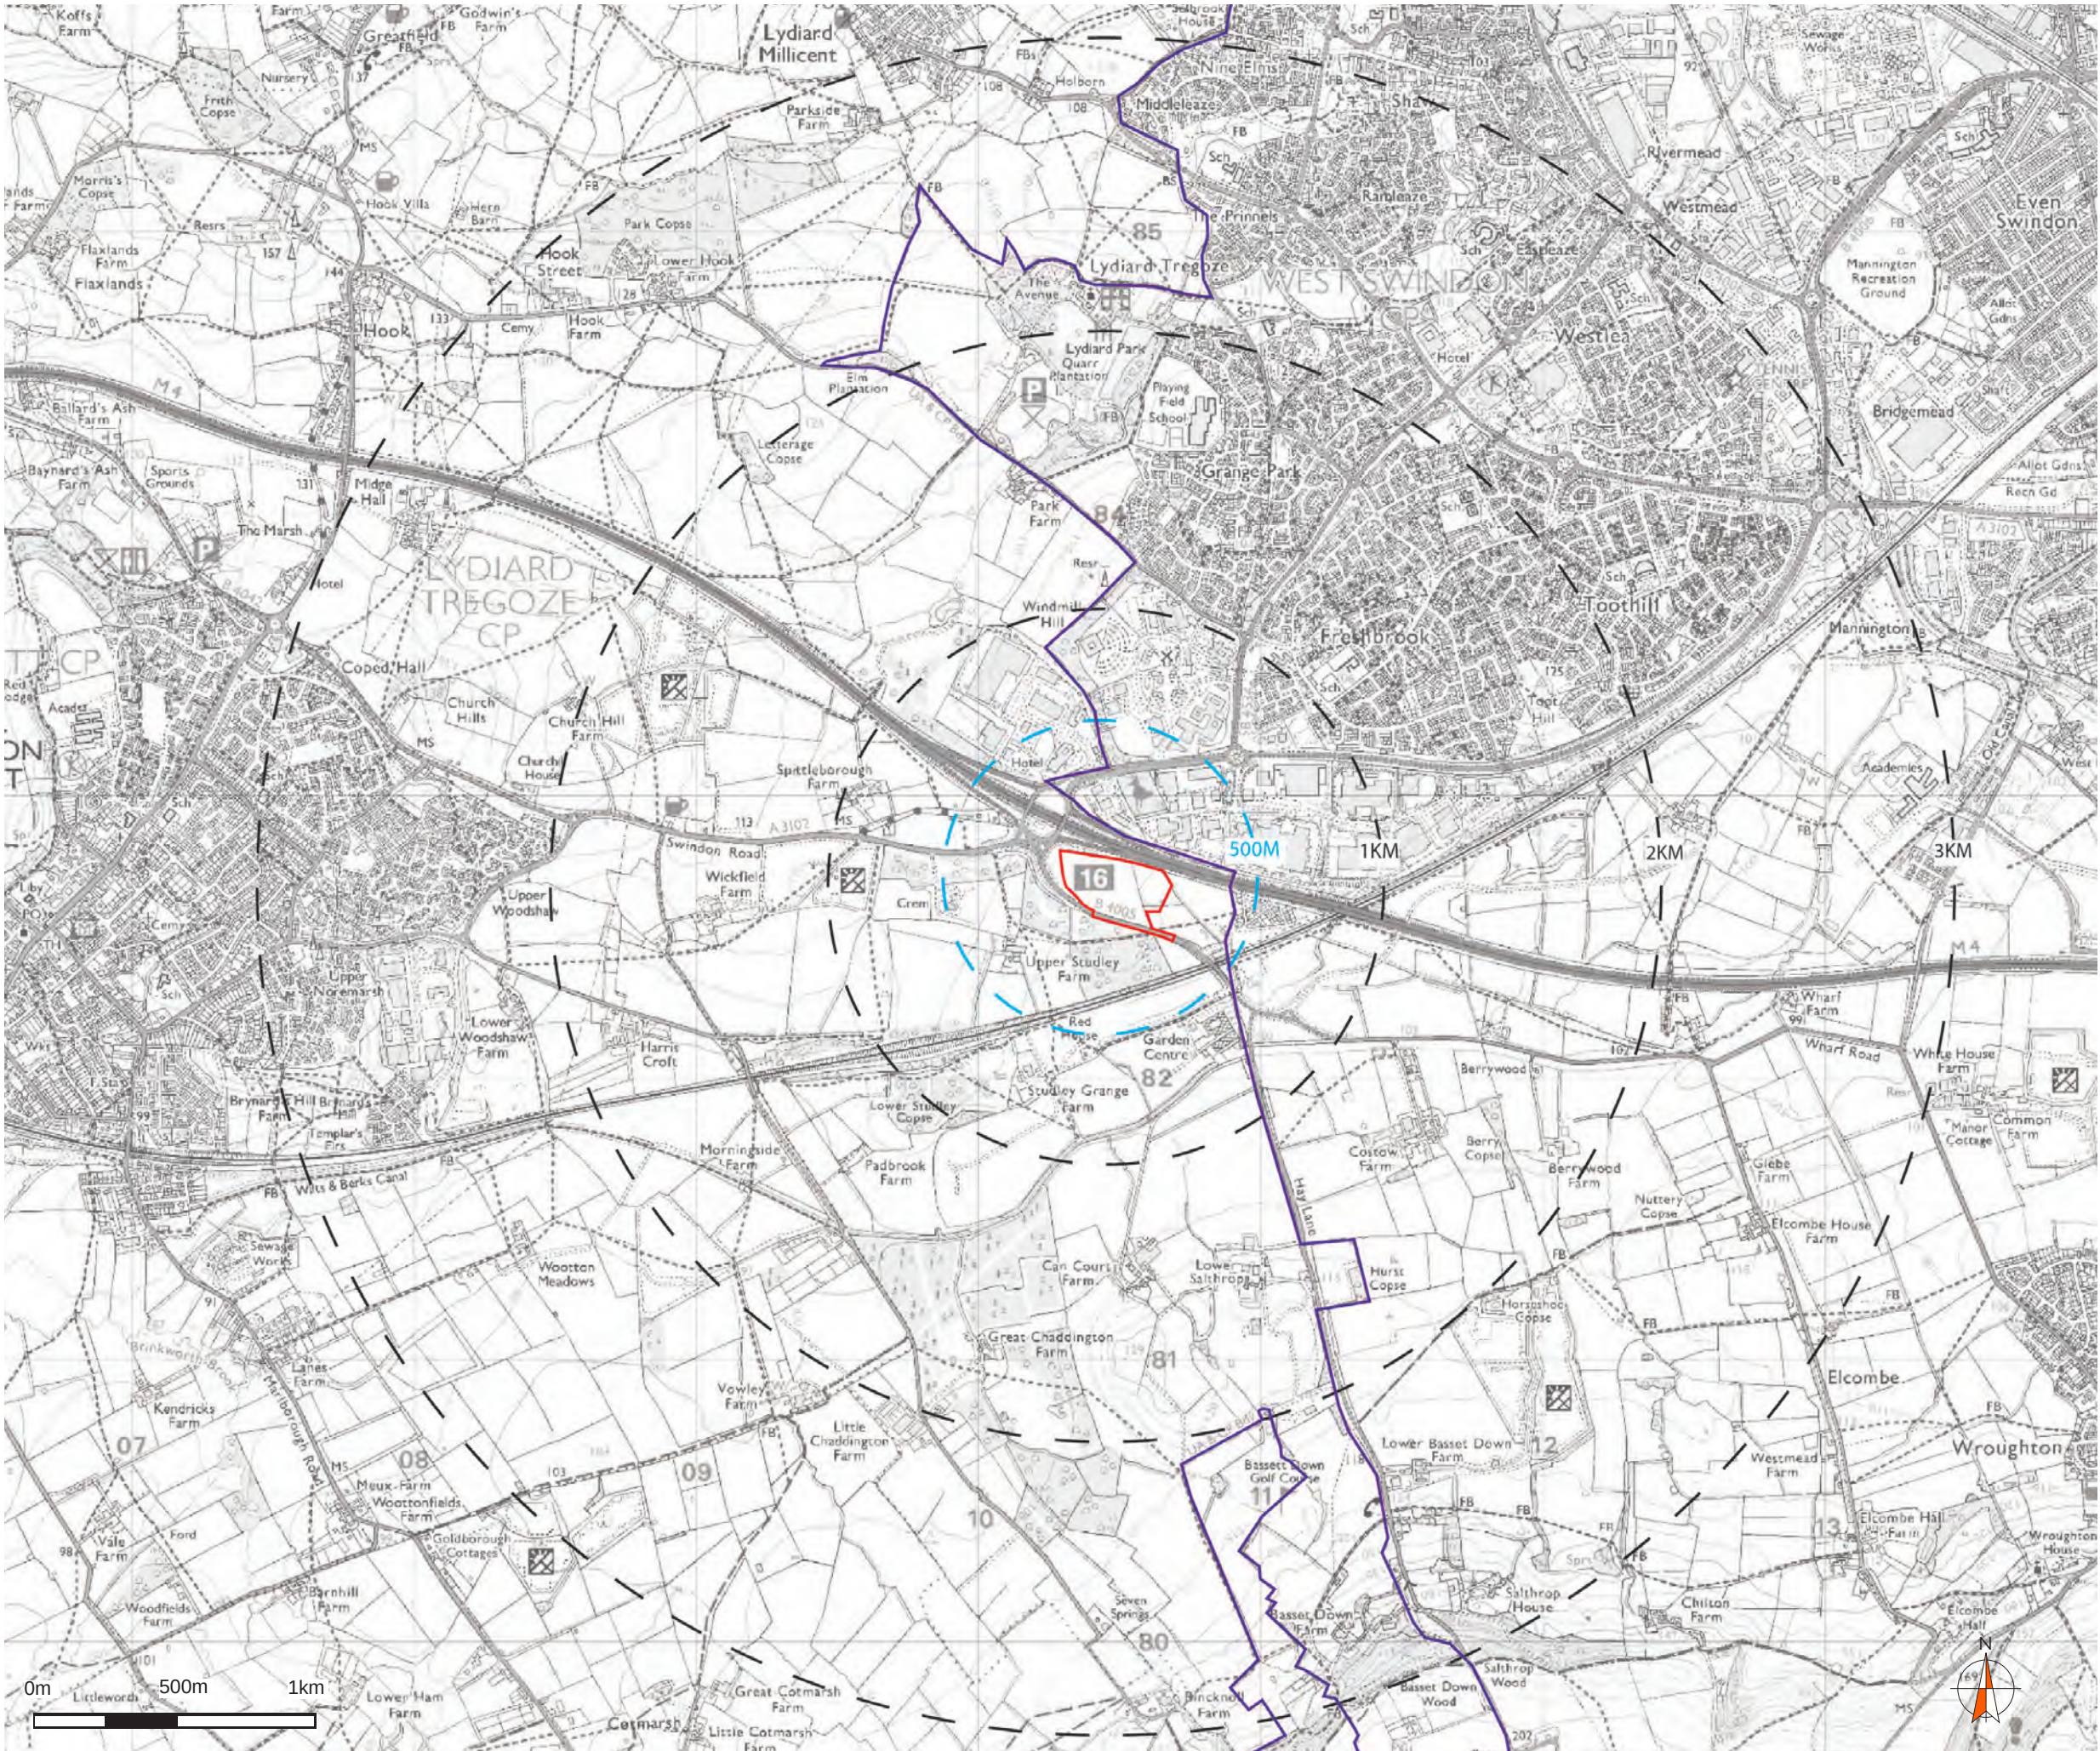

©This drawing and the building works depicted are the copyright of IDP and may not be reproduced or amended except by written permission. No liability will be accepted for amendments made by other persons.

All dimensions to be checked on site and landscape architect notified of any discrepancies prior to commencement.
Do not scale

Notes.

KEY

- Site location boundary
- Administrative Boundary

Rev: date: comment(s) name: check:



ARCHITECTURE.

URBAN DESIGN & MASTERPLANNING.

LANDSCAPE & ENVIRONMENT.

WE ARE IDP.

IDP LANDSCAPE

Client: Moto Hospitality

Job: Swindon Service M4 Jct16

Title: Site Location

Drawn: CB Date: July 2023

Checked: PS Scale @ A3: As Shown

Job no: LA5731 Drg no: Figure 8.1

IDP GROUP 27 SPON STREET COVENTRY CV1 3BA
T: +44 (0)24 7652 7600 E: info@idpgroup.com
www.wearidp.com



©This drawing and the building works depicted are the copyright of IDP and may not be reproduced or amended except by written permission. No liability will be accepted for amendments made by other persons.

All dimensions to be checked on site and landscape architect notified of any discrepancies prior to commencement.
Do not scale

Notes.

Key

- Site location boundary
- Administrative Boundary
- Calne Rolling Clay Lowland 11A
- Limestone Ridge 8A
- Low Chalk Plain and Scrap 4A
- NCA - Midvale Ridge 109
- NCA - Upper Thames Clay Vales 108

Rev: date: comment(s) name: check:



ARCHITECTURE.

URBAN DESIGN &
MASTERPLANNING.

LANDSCAPE &
ENVIRONMENT.

WE ARE IDP.

IDP LANDSCAPE

Client: Moto Hospitality

Job: Swindon Service M4 Jct16


Title: Landscape Character

Drawn: CB Date: July 2023

Checked: PS Scale @ A3: As shown

Job no: LA5731 Drg no: Figure 8.2

IDP GROUP 27 SPON STREET COVENTRY CV1 3BA
T: +44 (0)24 7652 7600 E: info@idpgroup.com
www.weareidp.com

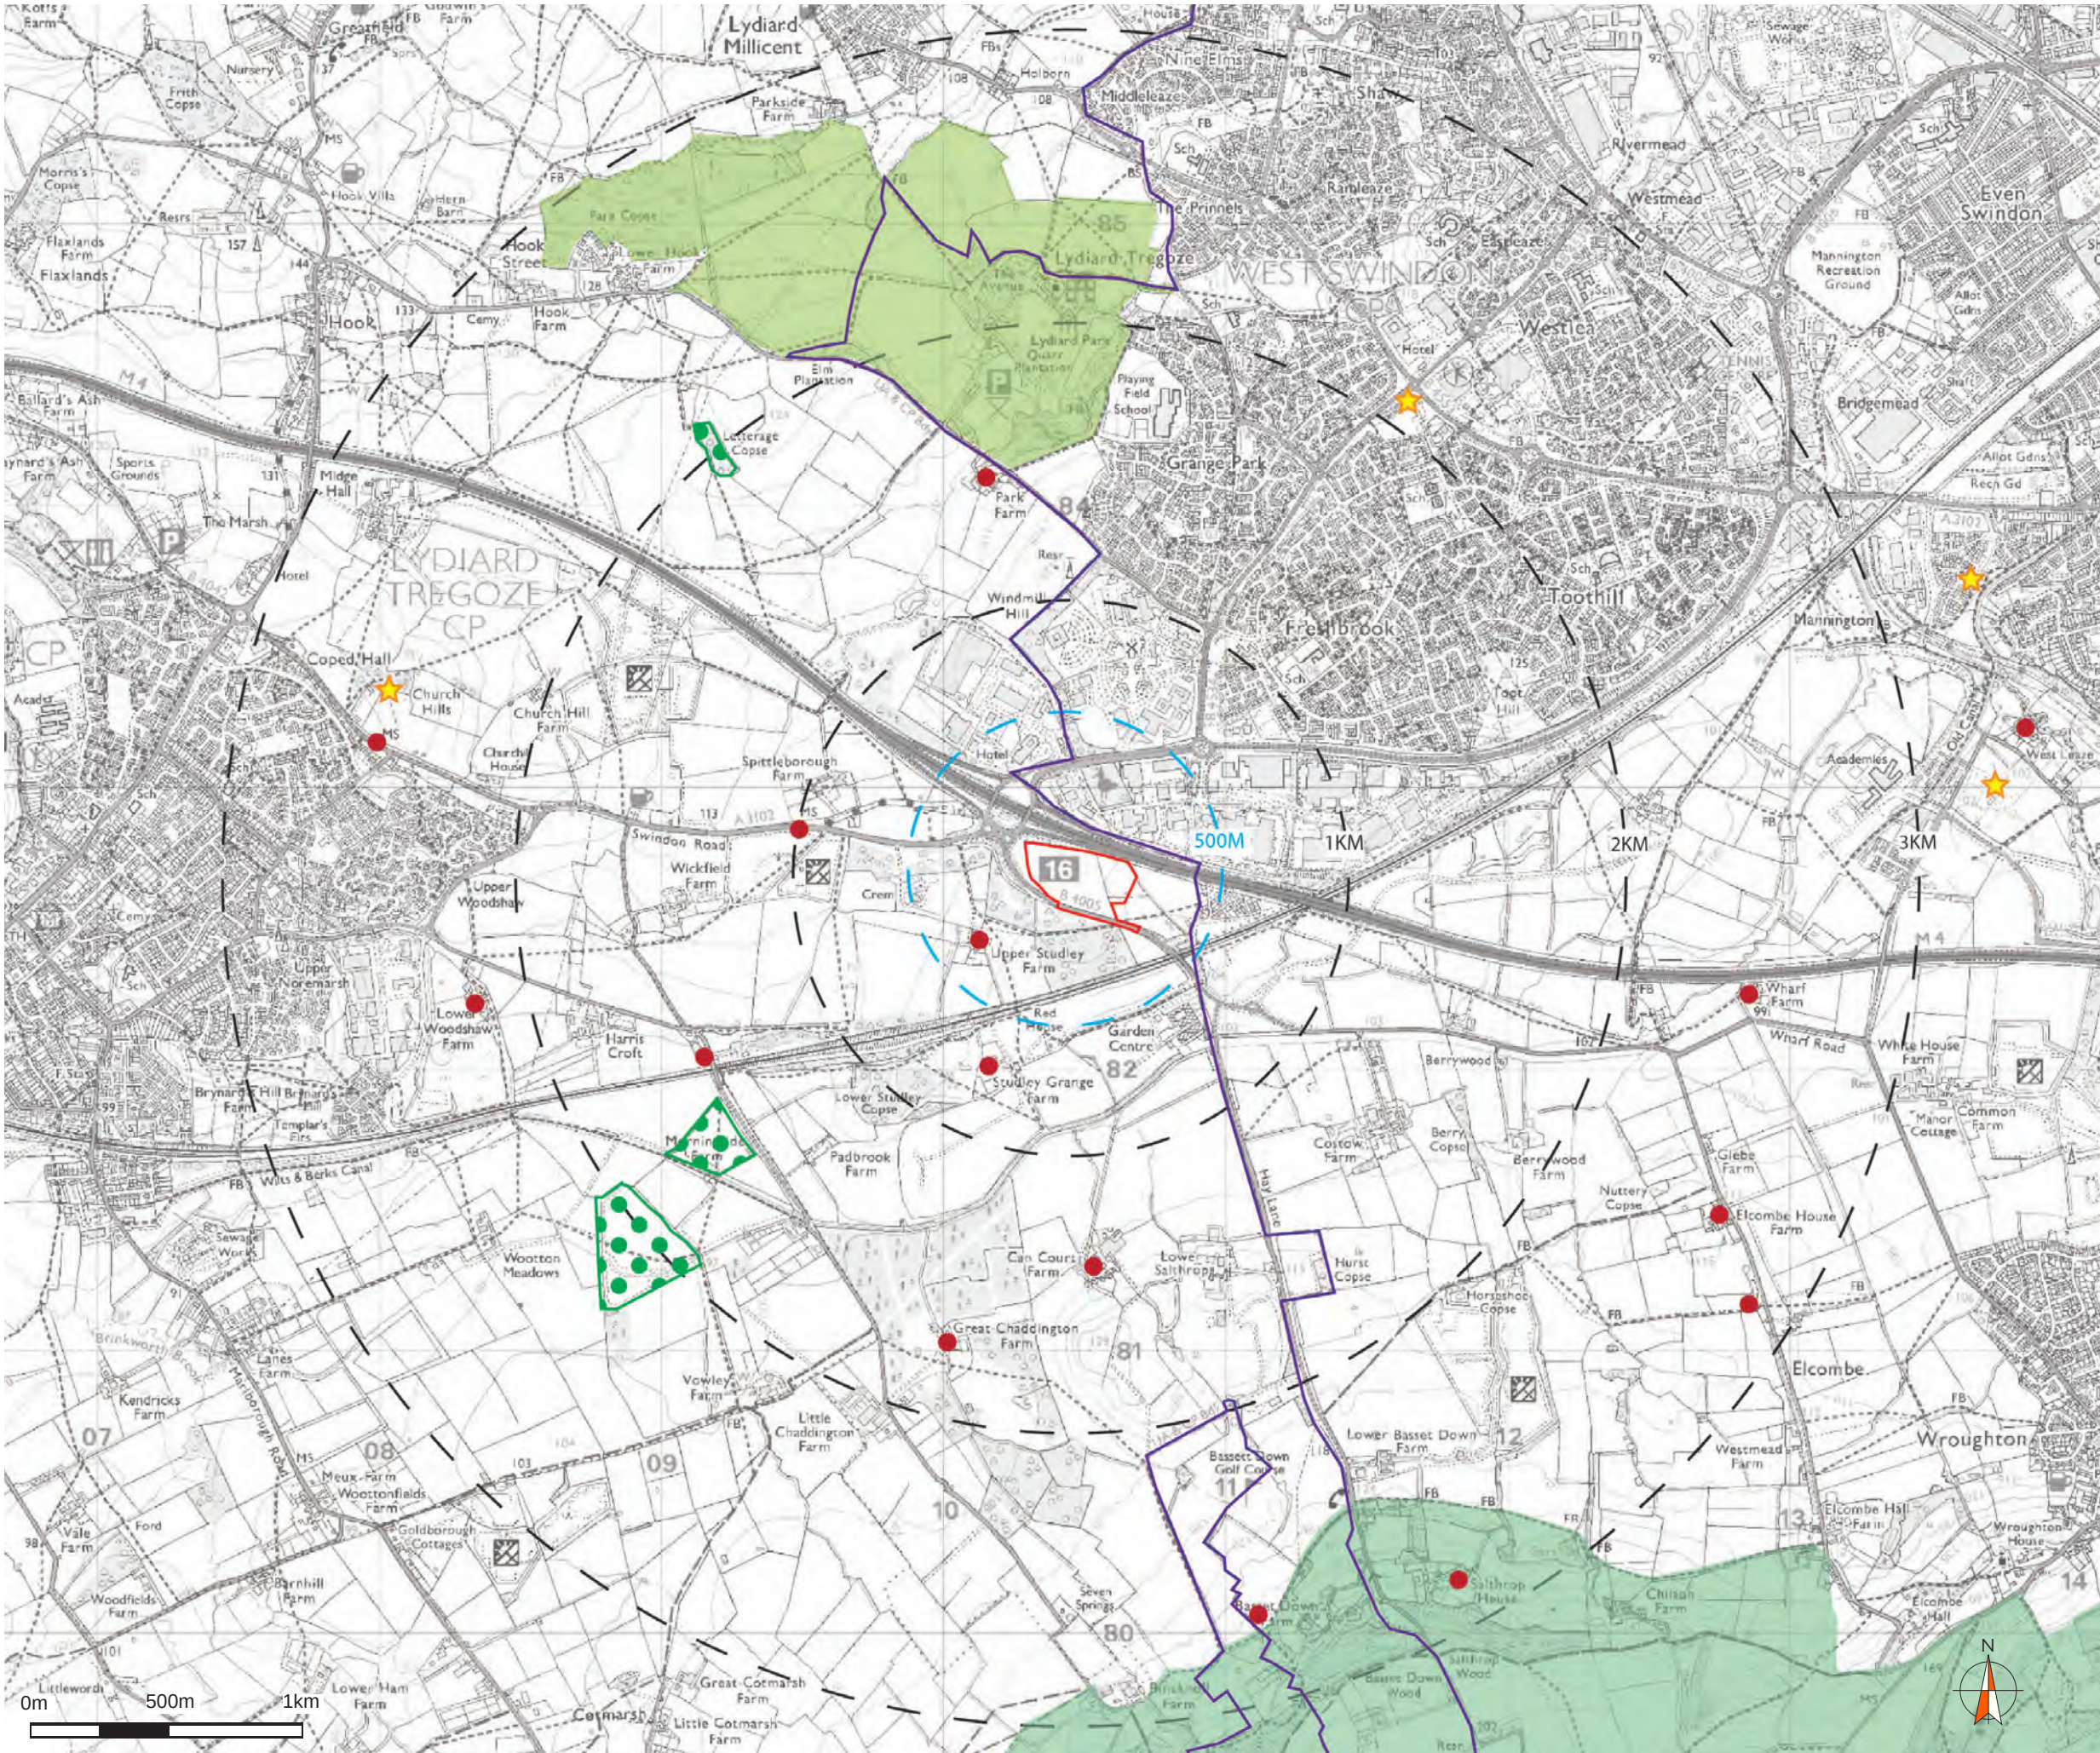

©This drawing and the building works depicted are the copyright of IDP and may not be reproduced or amended except by written permission. No liability will be accepted for amendments made by other persons.

All dimensions to be checked on site and landscape architect notified of any discrepancies prior to commencement.
Do not scale

Notes.

Key

- Site location boundary
- Administrative Boundary
- AONB
- Historic Park & Gardens
- Listed Buildings
- Scheduled Monuments
- County Wildlife Sites

Rev: date: comment(s) name: check:




ARCHITECTURE.
URBAN DESIGN &
MASTERPLANNING.
LANDSCAPE &
ENVIRONMENT.
WE ARE IDP.

IDP LANDSCAPE

Client: Moto Hospitality
Job: Swindon Service M4 Jct16
Title: Planning Policy
Drawn: CB Date: Sept 2023
Checked: PS Scale @ A3: As Shown
Job no: LA5731 Drg no: Figure 8.3

IDP GROUP 27 SPON STREET COVENTRY CV1 3BA
T: +44 (0)24 7652 7600 E: info@idpgroup.com
www.weareidp.com

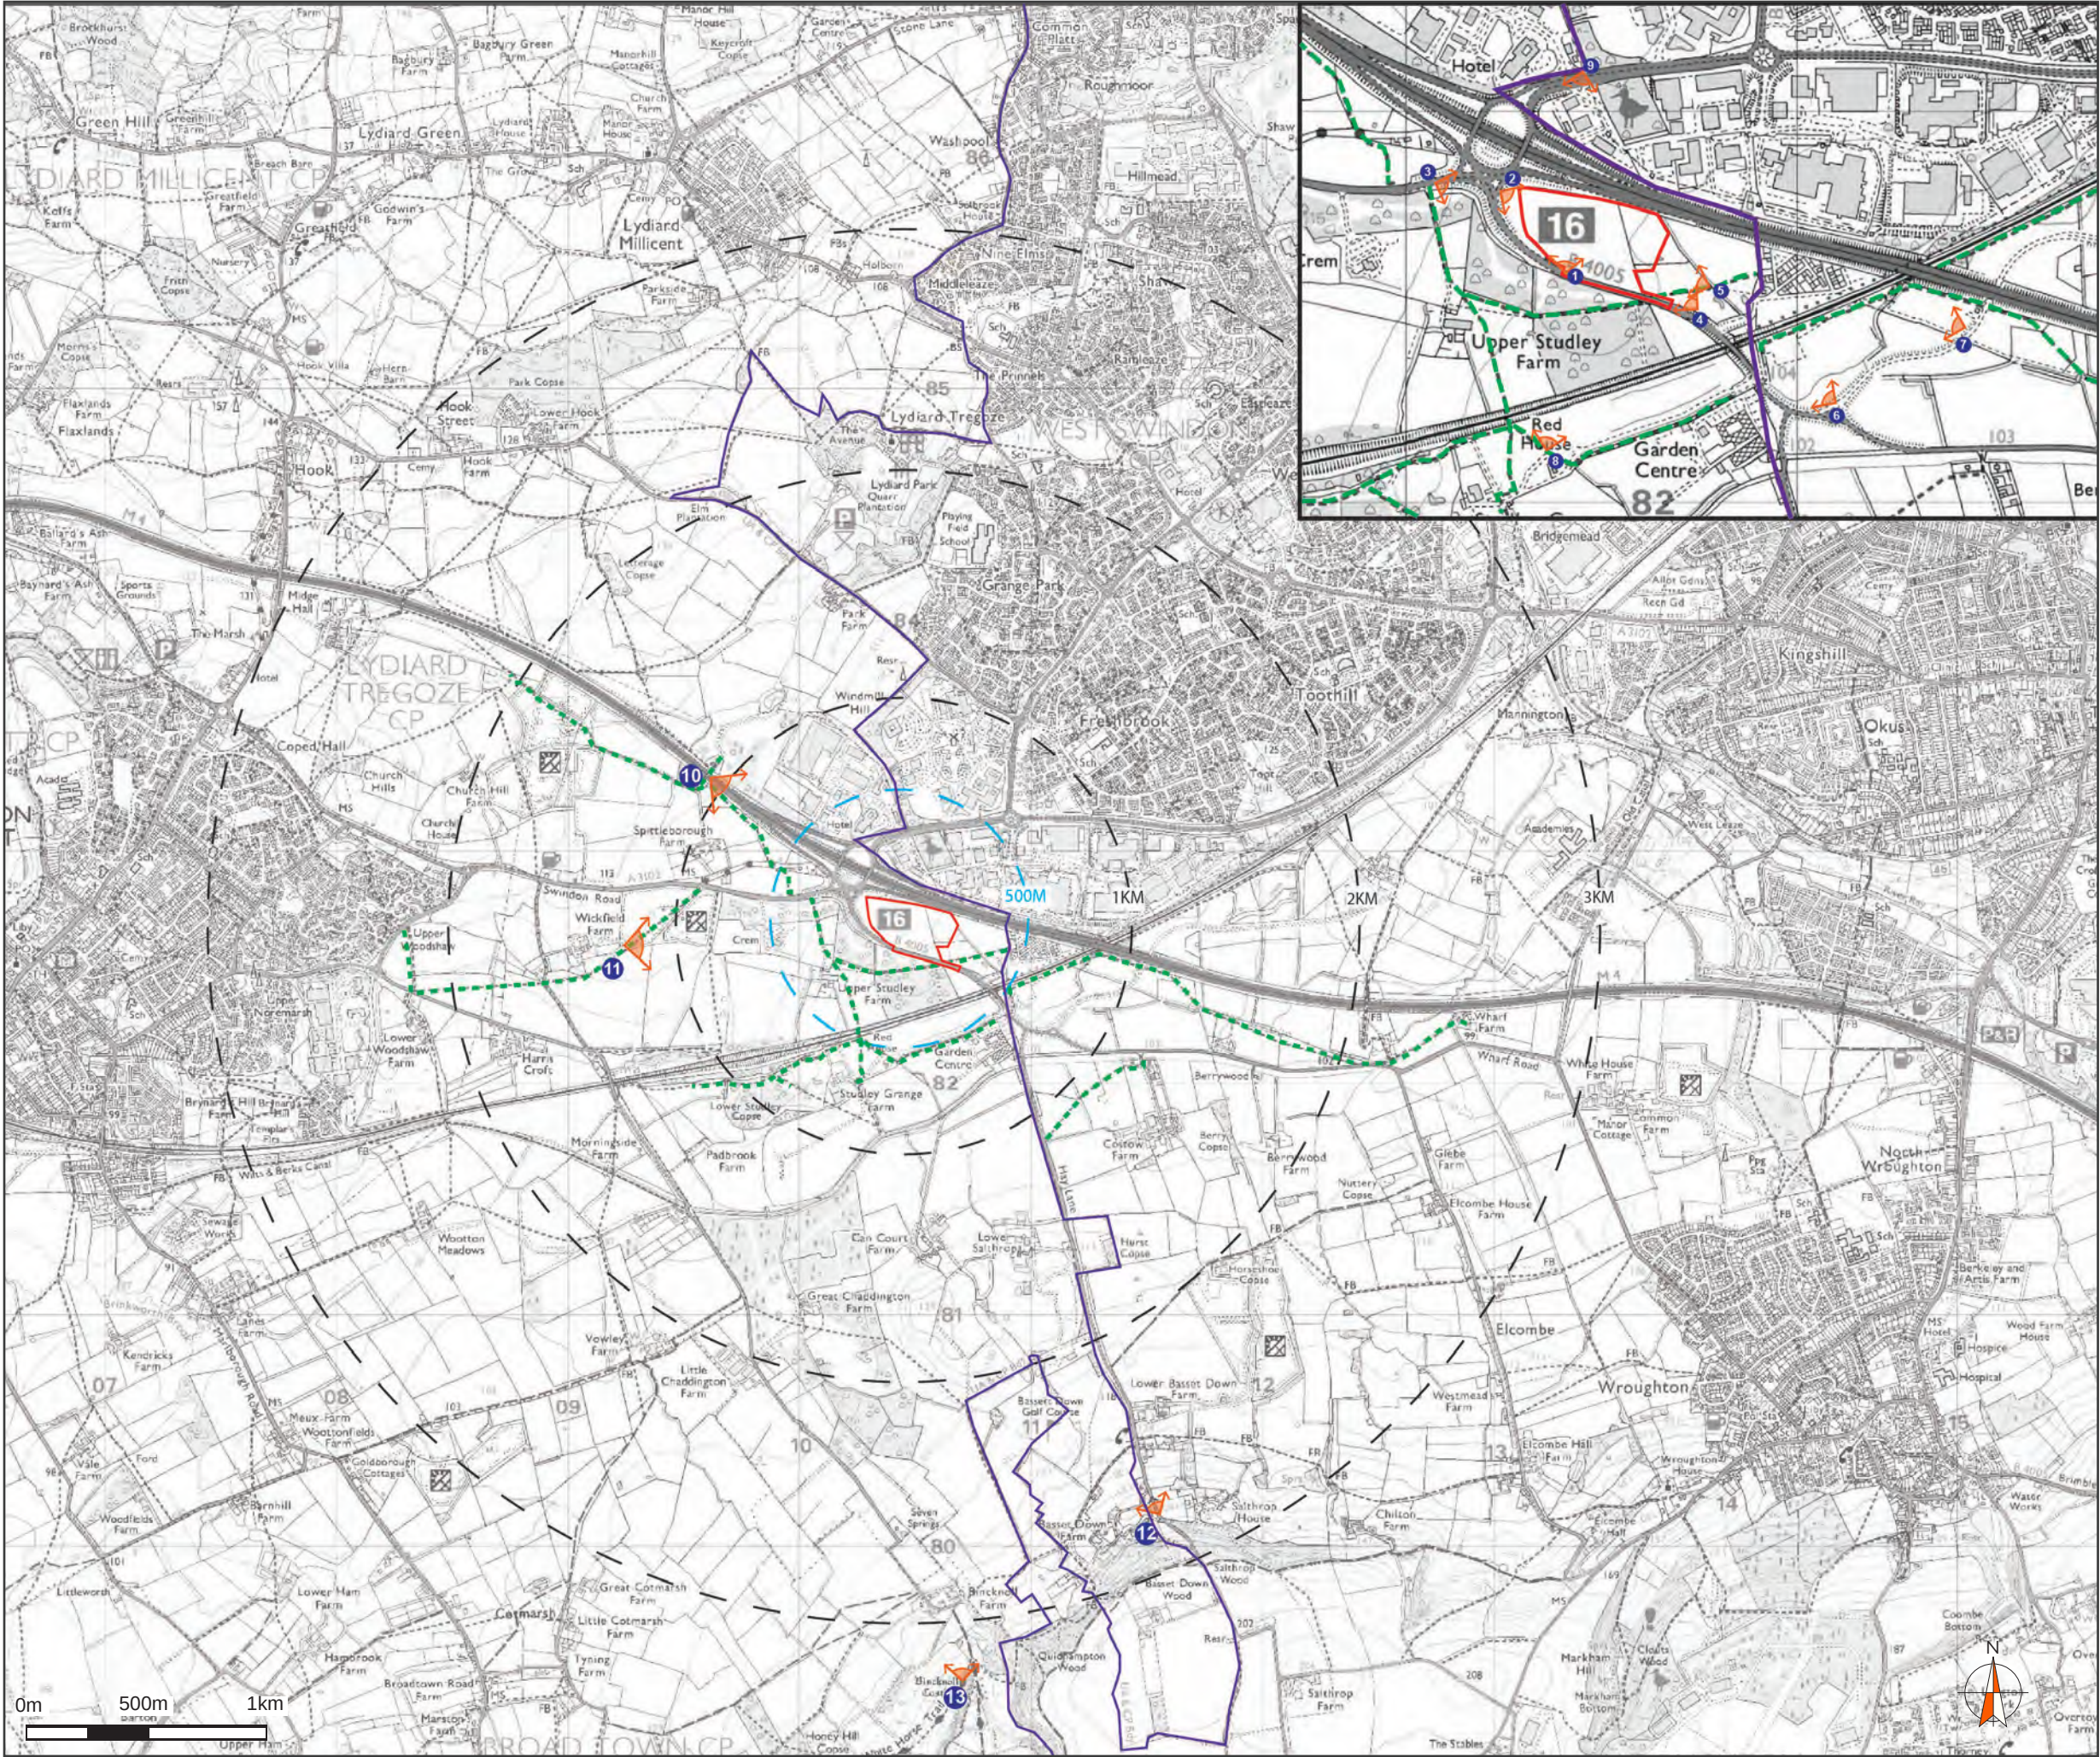

©This drawing and the building works depicted are the copyright of IDP and may not be reproduced or amended except by written permission. No liability will be accepted for amendments made by other persons.

All dimensions to be checked on site and landscape architect notified of any discrepancies prior to commencement.
Do not scale

Notes.

Key

- Site location boundary
- Administrative Boundary
- Viewpoint locations
- Public Footpath

Rev: date: comment(s) name: check:




ARCHITECTURE.
URBAN DESIGN &
MASTERPLANNING.
LANDSCAPE &
ENVIRONMENT.
WE ARE IDP.

IDP LANDSCAPE

Client: Moto Hospitality
Job: Swindon Service M4 Jct16
Title: Viewpoint Locations
Drawn: CB Date: Sept 2023
Checked: PS Scale @ A3: As Shown
Job no: LA5731 Drg no: Figure 8.4

IDP GROUP 27 SPON STREET COVENTRY CV1 3BA
T: +44 (0)24 7652 7600 E: info@idpgroup.com
www.weareidp.com

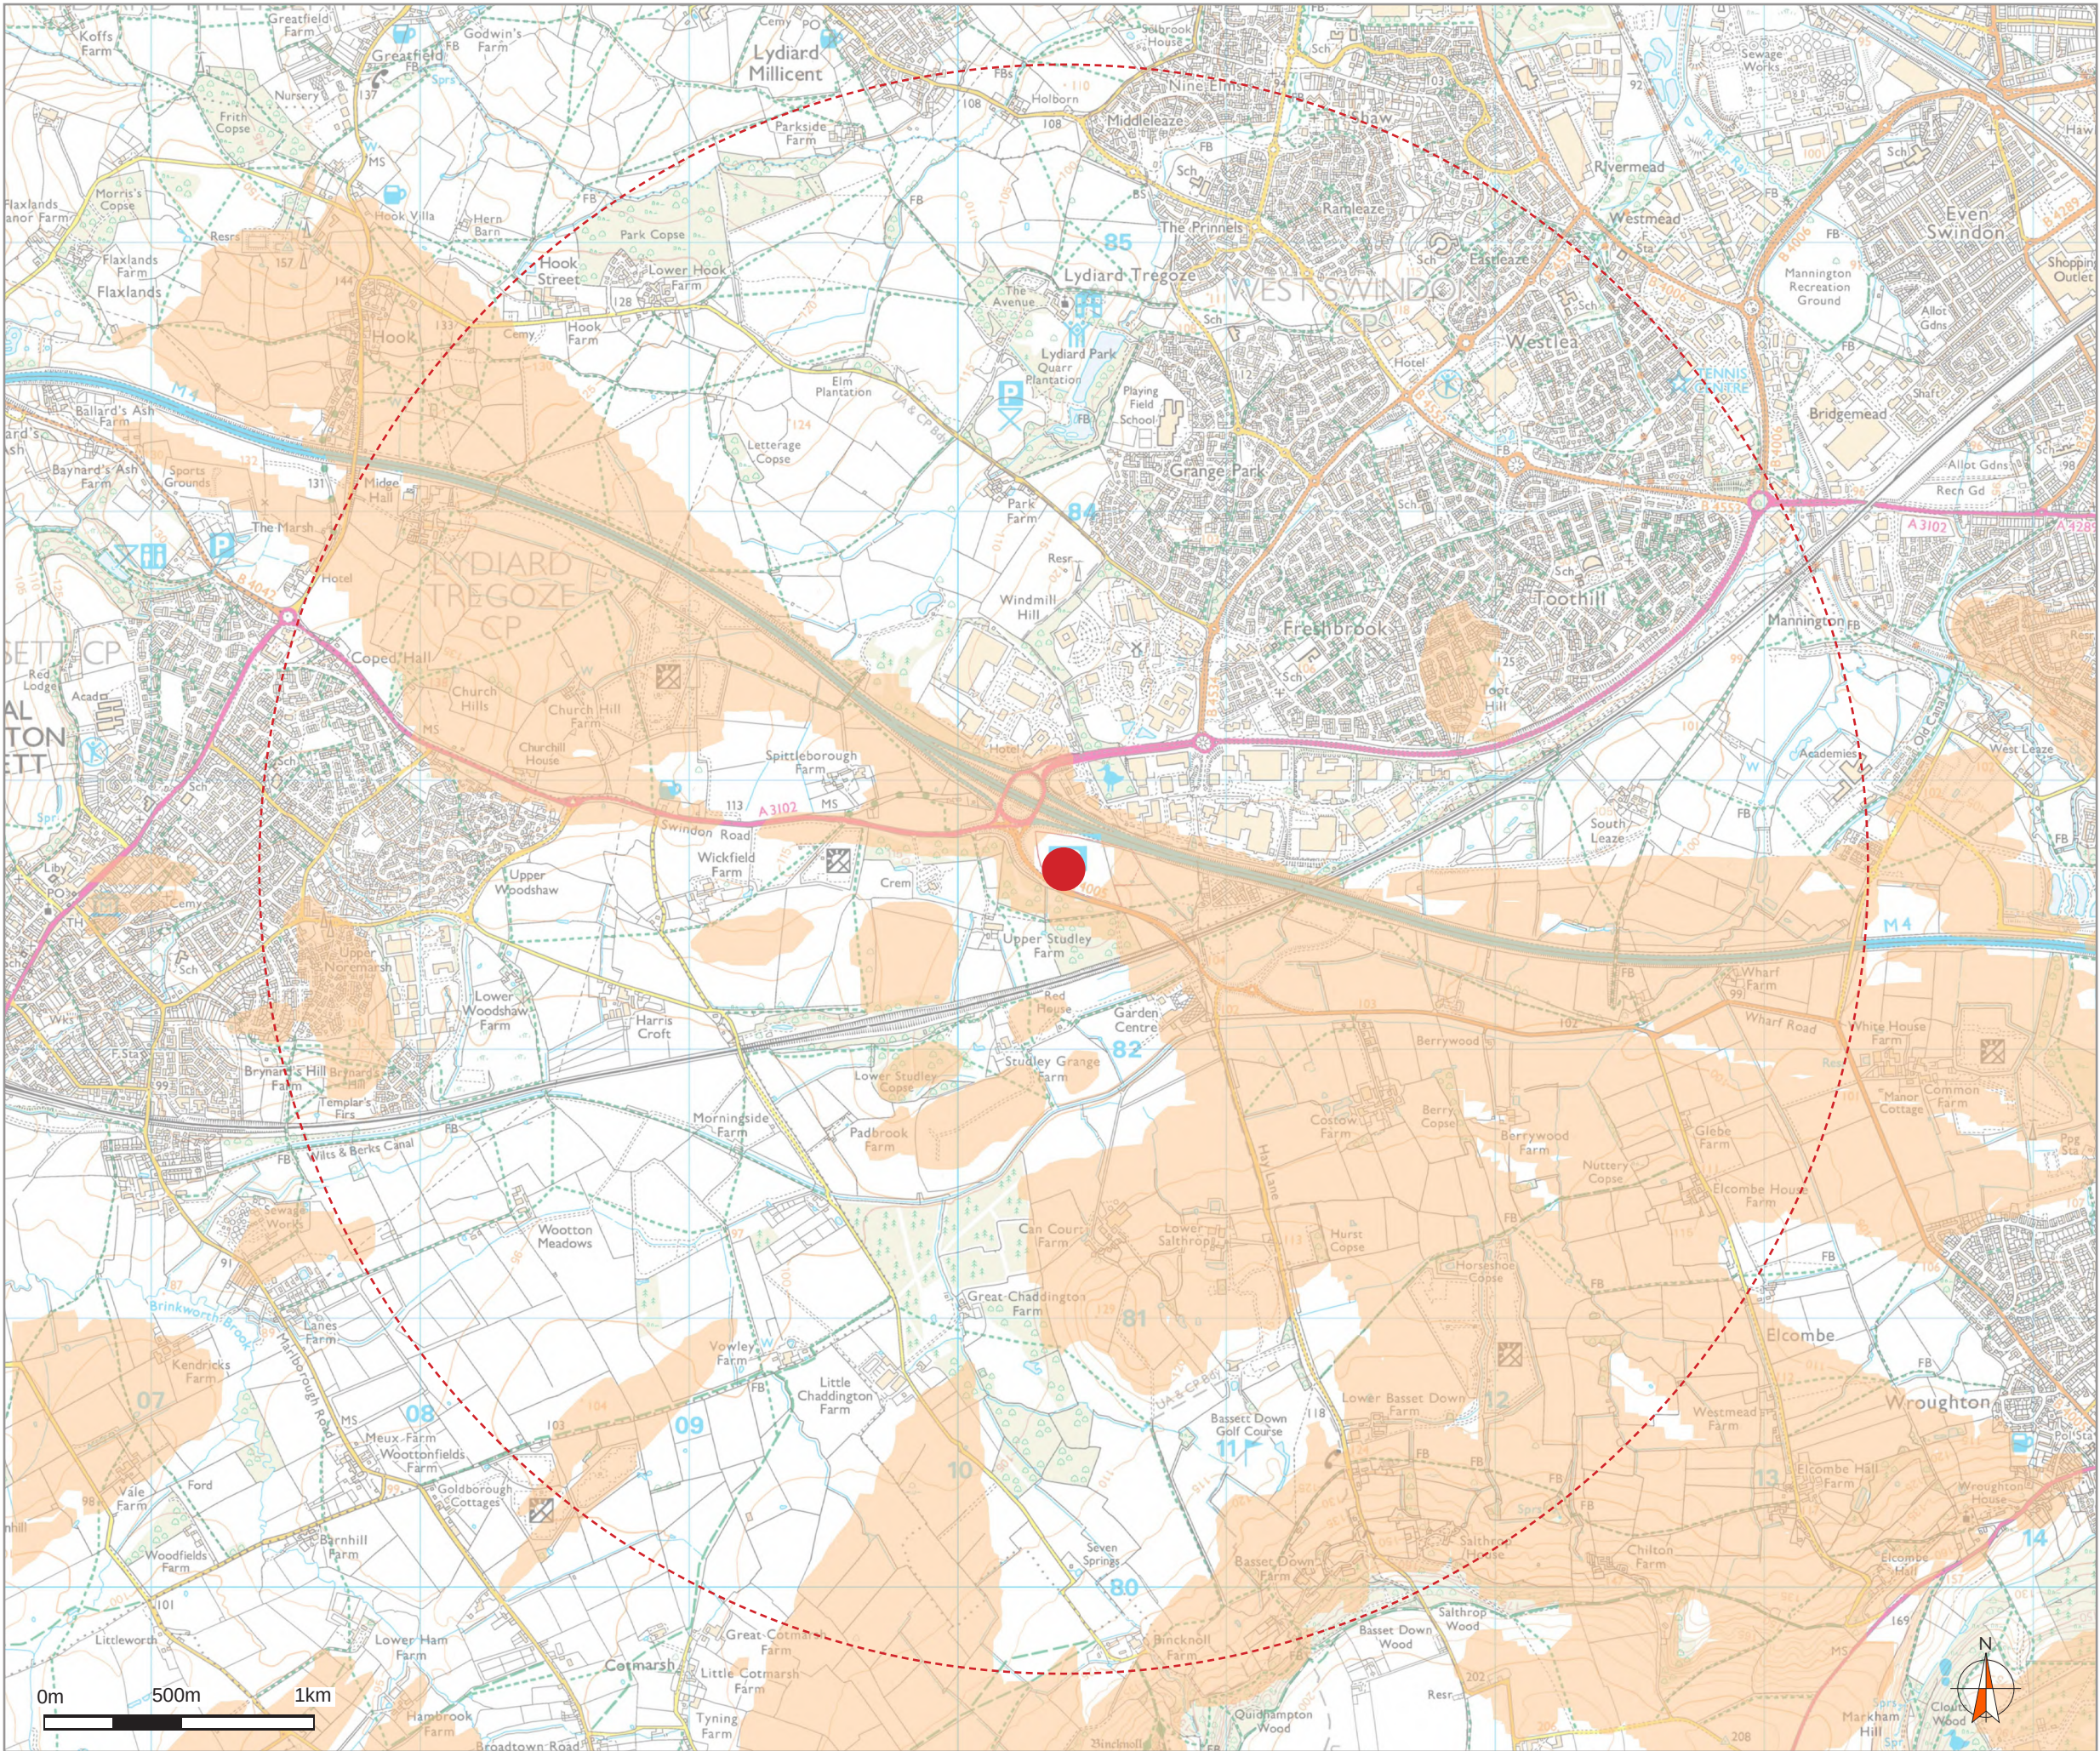

©This drawing and the building works depicted are the copyright of IDP and may not be reproduced or amended except by written permission. No liability will be accepted for amendments made by other persons.

All dimensions to be checked on site and landscape architect notified of any discrepancies prior to commencement.
Do not scale

Notes.

Key

- Zone of Theoretical Visibility
- 3KM Study Area
- Site Location

Rev: date: comment(s) name: check:



ARCHITECTURE.
URBAN DESIGN &
MASTERPLANNING.
LANDSCAPE &
ENVIRONMENT.
WE ARE IDP.

IDP LANDSCAPE

Client: Moto Hospitality
Job: Swindon Service M4 Jct16
Title: ZTV
Drawn: CB Date: Sept 2023
Checked: PS Scale @ A3: As Shown
Job no: LA5731 Drg no: Figure 8.5

IDP GROUP 27 SPON STREET COVENTRY CV1 3BA
T: +44 (0)24 7652 7600 E: info@idpgroup.com
www.weareidp.com



©This drawing and the building works depicted are the copyright of IDP and may not be reproduced or amended except by written permission. No liability will be accepted for amendments made by other persons.

All dimensions to be checked on site and landscape architect notified of any discrepancies prior to commencement.

Do not scale

Notes.

KEY

- Site location boundary
- Existing Trees and Green Infrastructure
- Biodiversity Enhancements
- Enhanced Landscape Buffer
- Proposed Building Locations Area
- Proposed Site Access Location
- Public Right of Way
- Filtered Views into Site
- Direct Views into Site
- Wetland area
- Listed Building
- Tracks or Access Roads

Rev:	date:	comment(s)	name:	check:
------	-------	------------	-------	--------



ARCHITECTURE.

URBAN DESIGN & MASTERPLANNING.


LANDSCAPE & ENVIRONMENT.

WE ARE IDP.

IDP LANDSCAPE

Client:	Moto Hospitality		
Job:	Swindon Service M4 Jct16		
Title:	Landscape Appraisal		
Drawn:	CB	Date:	Sept 2023
Checked:	PS	Scale @ A3:	As Shown
Job no:	LA5731	Drg no:	Figure 8.6

IDP GROUP 27 SPON STREET COVENTRY CV1 3BA
T: +44 (0)24 7652 7600 E:info@idpgroup.com
www.weareidp.com

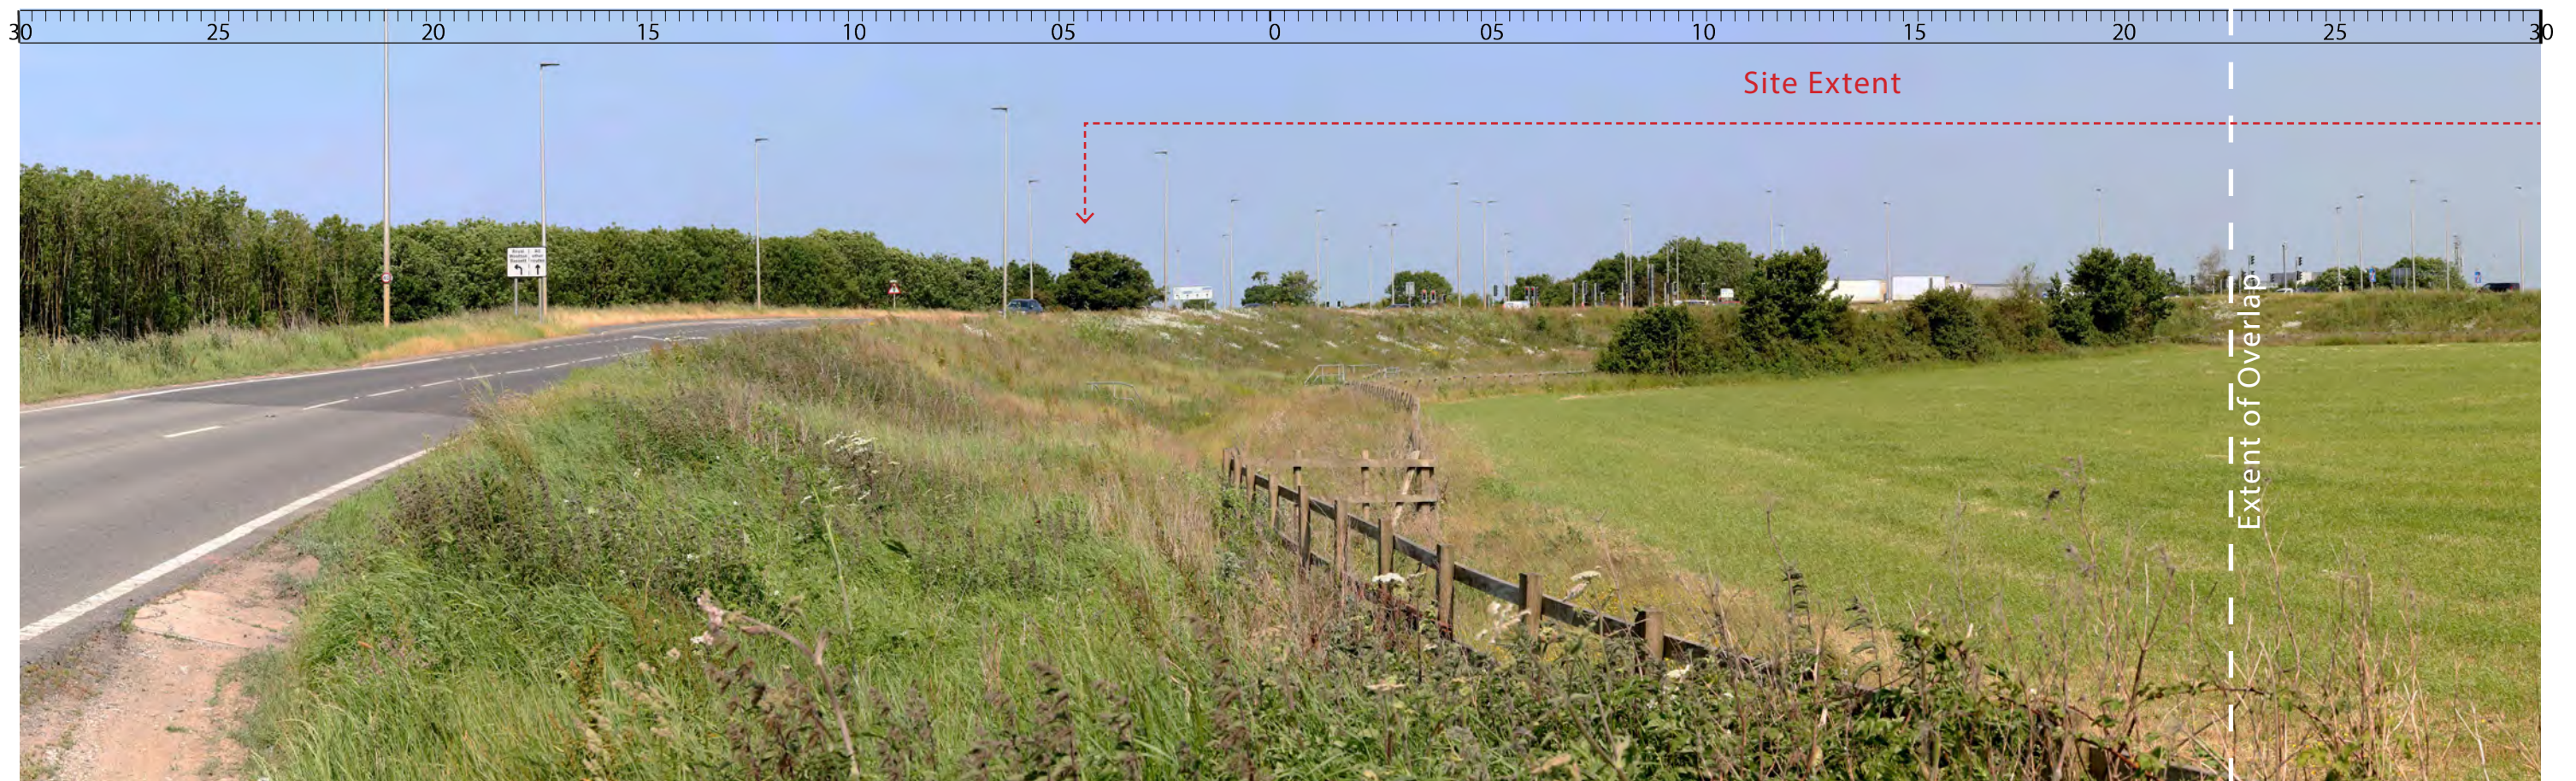

LA5731 Swindon M4 Jct 16 Services

Figure 8.7_Viewpoint 1 Panoramic View

View looking north into the Site from the B4005 that runs adjacent to the Site's southern boundary and on a similar AOD to the site.

Camera: Canon EOS 5Ds FFS
Lens: 50mm fixed
Coordinates: SU 10386 82618
Horizontal FOV: 60 degrees
Visualisation: Type 1

Date/Time: 09/06/2023 10.36am
Distance from Site: 7.5M
Notes: Clear skies, very good visibility
 Site Extent Shown is Approximate





Figure 8.8_Viewpoint 1 Single Frame View

Image Size: 390 x 260mm
Horizontal FOV: 39.6°

Sheet Size: A3 Landscape
Visualisation: Type 1



LA5731 Swindon M4 Jct 16 Services

Figure 8.9_Viewpoint 2 Panoramic View

View looking east from M4 Junction 16 exit slip road onto the B4005 southbound.

Camera: Canon EOS 5Ds FFS
Lens: 50mm fixed
Coordinates: SU 10259 82801
Horizontal FOV: 60 degrees
Visualisation: Type 1

Date/Time: 09/06/2023 10.43am
Distance from Site: 45M
Notes: Clear skies, very good visibility
 Site Extent Shown is Approximate





Figure 8.10_Viewpoint 2 Single Frame View

Image Size: 390 x 260mm
Horizontal FOV: 39.6°

Sheet Size: A3 Landscape
Visualisation: Type 1



LA5731 Swindon M4 Jct 16 Services

Figure 8.11_Viewpoint 3 Panoramic View

View looking east from A3102 eastbound on approach to the M4 Junction 16 interchange roundabout.

Camera: Canon EOS 5Ds FFS
Lens: 50mm fixed
Coordinates: SU 10093 82816
Horizontal FOV: 60 degrees
Visualisation: Type 1

Date/Time: 09/06/2023 10:57am
Distance from Site: 232M
Notes: Clear skies, very good visibility
 Site Extent Shown is Approximate





Figure 8.12_Viewpoint 3 Single Frame View

Image Size: 390 x 260mm
Horizontal FOV: 39.6°

Sheet Size: A3 Landscape
Visualisation: Type 1



LA5731 Swindon M4 Jct 16 Services

Figure 8.13_Viewpoint 4 Panoramic View

View looking west from B4005 heading west towards the Site having crossed the rail line.

Camera: Canon EOS 5Ds FFS
Lens: 50mm fixed
Coordinates: SU 10664 82525
Horizontal FOV: 60 degrees
Visualisation: Type 1

Date/Time: 09/06/2023 11.40am
Distance from Site: 75M
Notes: Clear skies, very good visibility
 Site Extent Shown is Approximate

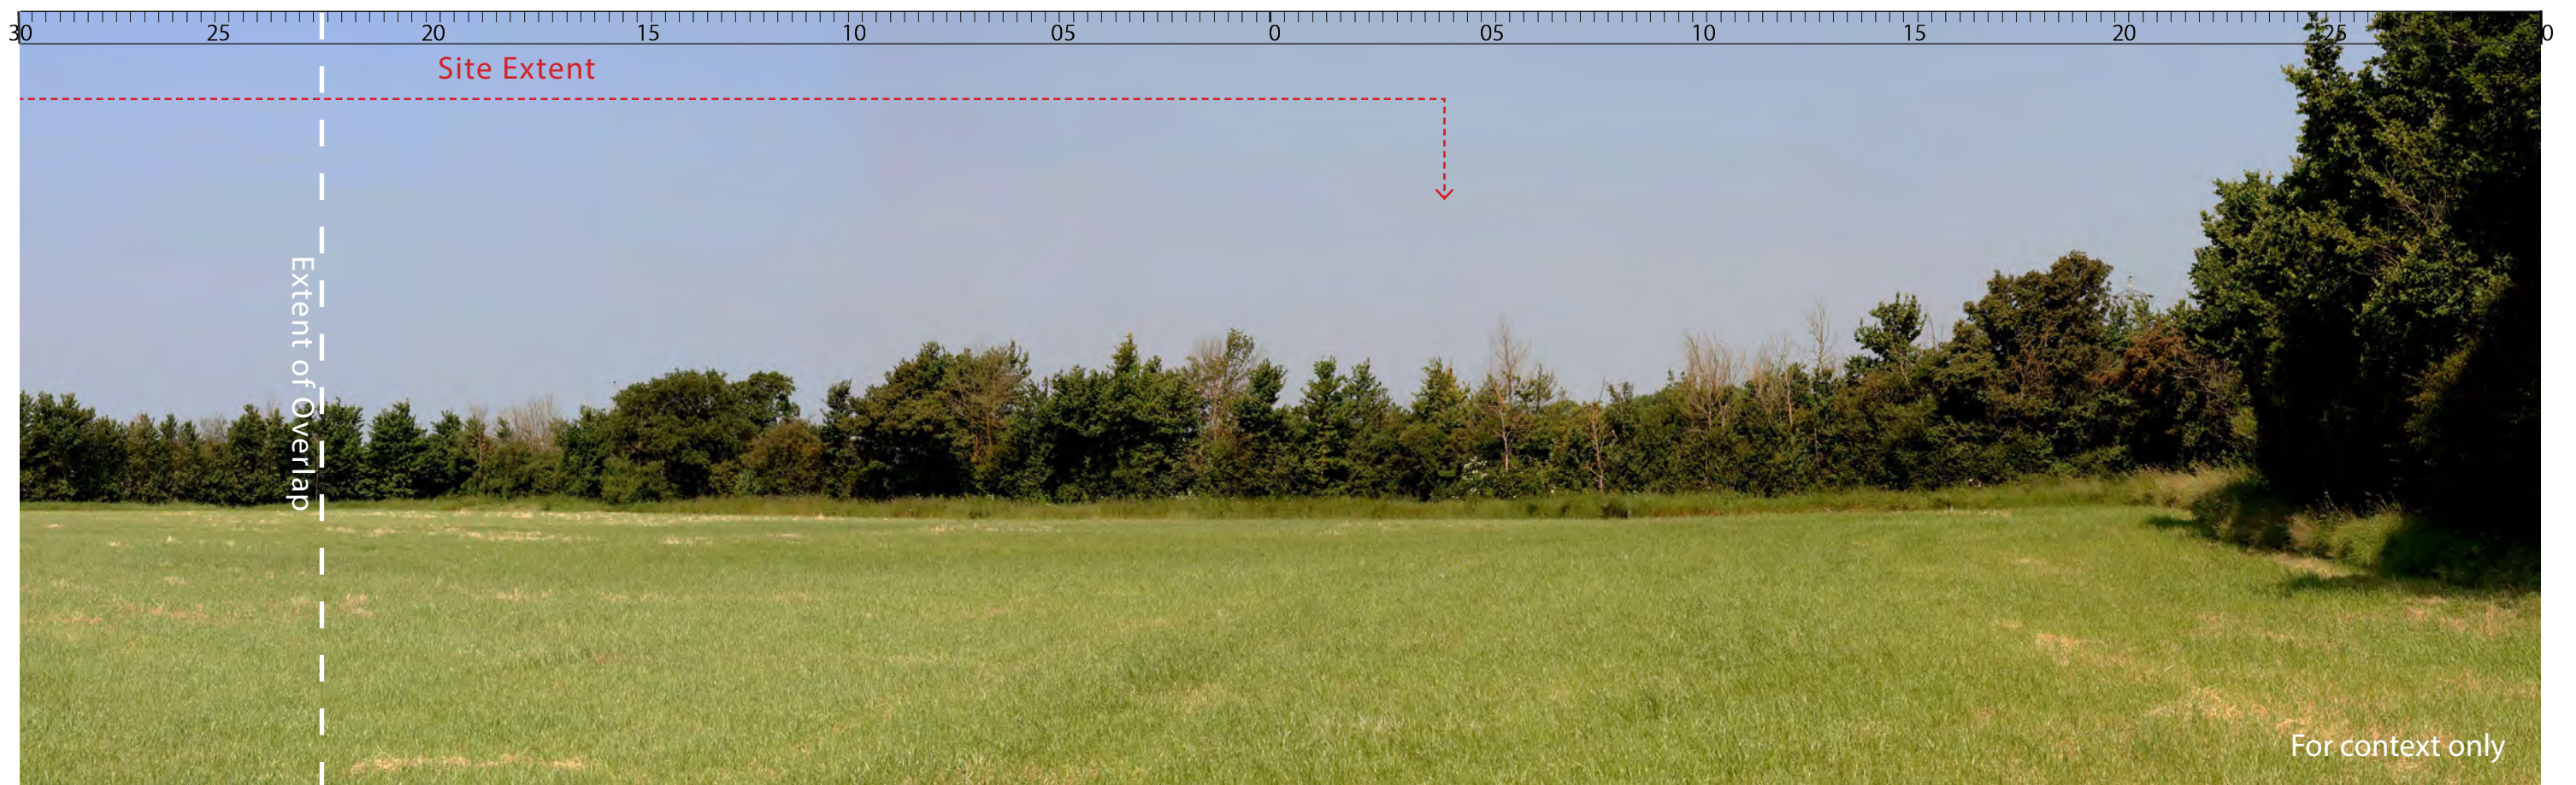




Figure 8.14_Viewpoint 4 Single Frame View

Image Size: 390 x 260mm
Horizontal FOV: 39.6°

Sheet Size: A3 Landscape
Visualisation: Type 1



LA5731 Swindon M4 Jct 16 Services

Figure 8.15_Viewpoint 5 Panoramic View

View looking west from the PRoW 'LTRE 6' passing through the field adjacent to the Site in the east.

Camera: Canon EOS 5Ds FFS
Lens: 50mm fixed
Coordinates: SU 10766 82573
Horizontal FOV: 60 degrees
Visualisation: Type 1

Date/Time: 09/06/2023 11.29am
Distance from Site: 198M
Notes: Clear skies, very good visibility
 Site Extent Shown is Approximate

