
ASHP 15 Gainey Gardens

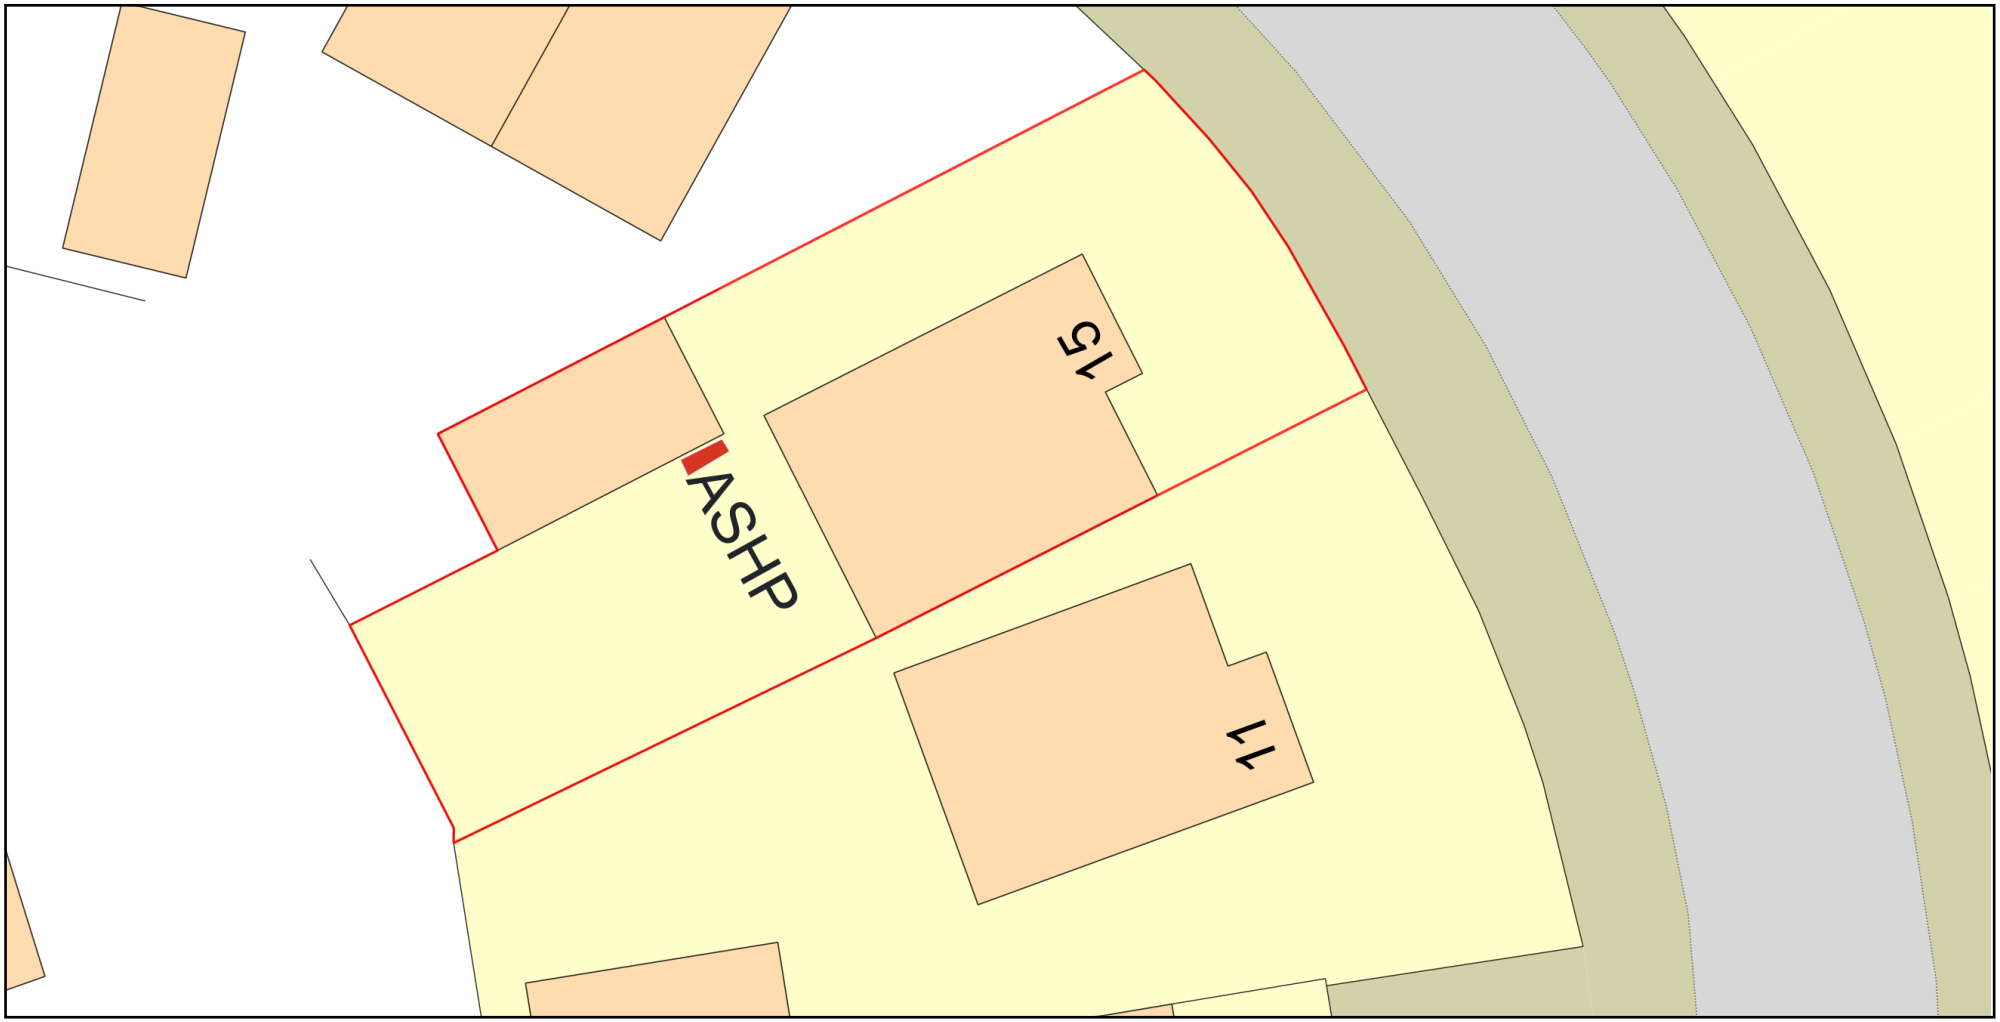

ReQuestaPlan

Plan Produced for: Joshua Collingswood

Date Produced: 20 Oct 2023

Plan Reference Number: TQRQM23293154428416

Scale: 1:200 @ A4

© Crown copyright and database rights 2023 OS 100042766