
PROJECT STATUS


PLANNING

WITTS-WOOD DESIGN

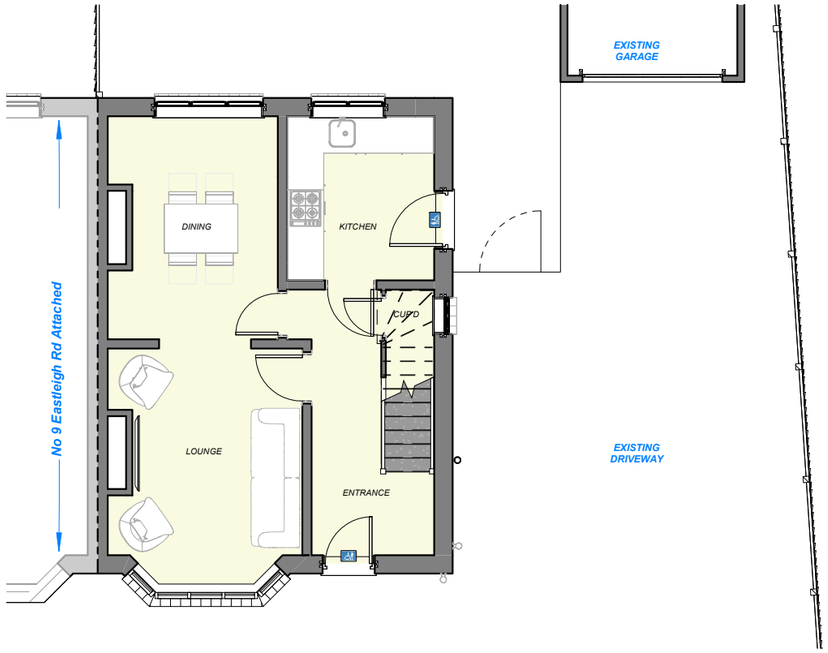


GROUND FLOOR PLAN

1:100 @ A3

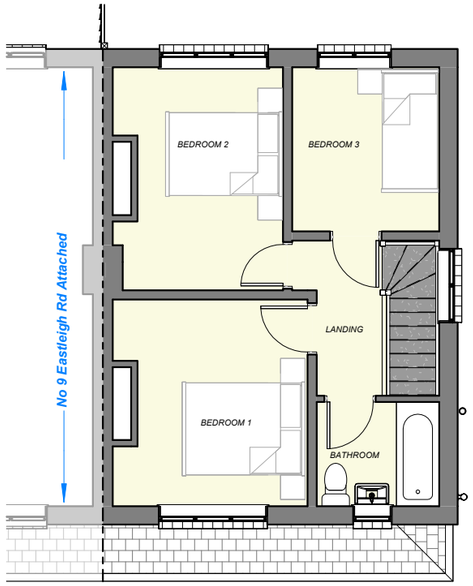

FIRST FLOOR PLAN 1:100

1:100 @ A3

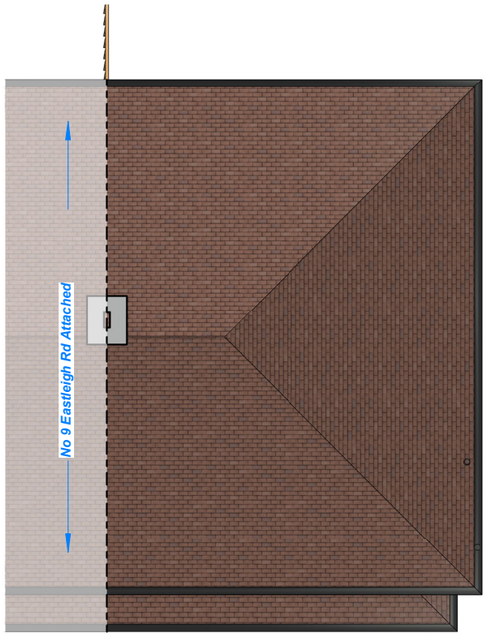

ROOF PLAN 1:100

1:100 @ A3



FRONT ELEVATION

1:100 @ A3



RIGHT SIDE ELEVATION

1:100 @ A3



REAR ELEVATION

1:100 @ A3

18/10/2023 20:03:31

0m	Scale 1:50	4m
0m	Scale 1:100	8m
0m	Scale 1:200	16m
0m	Scale 1:500	40m
0m	Scale 1:1250	100m
0m	Scale 1:2500	200m

CLIENT: MR M WITTS

PROJECT: 11 EASTLEIGH ROAD, DEVIZES

EXISTING FLOOR PLANS & ELEVATIONS

SHEET SIZE: A3

DRAWING NUMBER: 036-102

REVISION: