
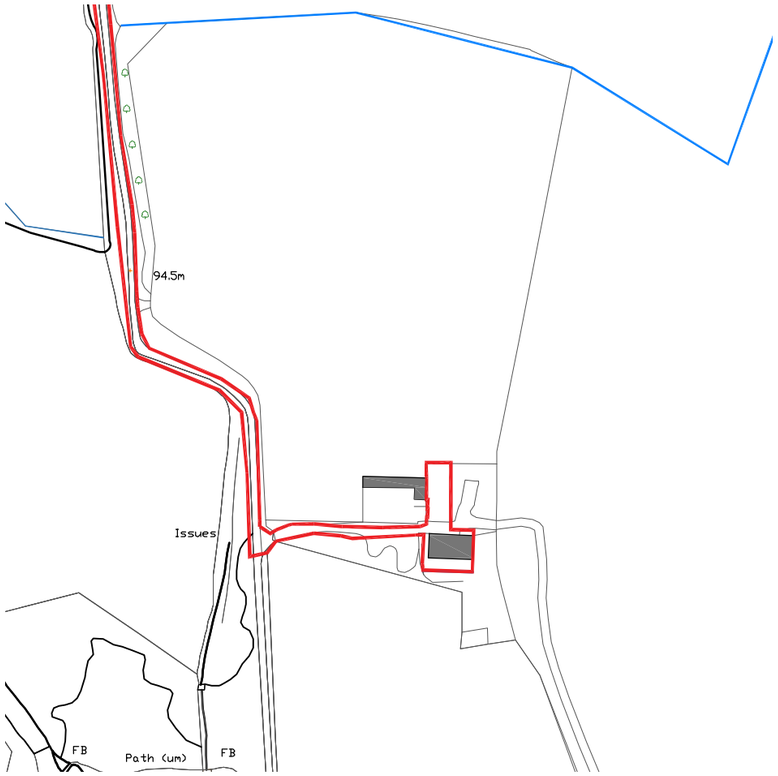


N

Location Plan Extract

1:1250 @ A1 / 1:2500 @ A3

0 100m

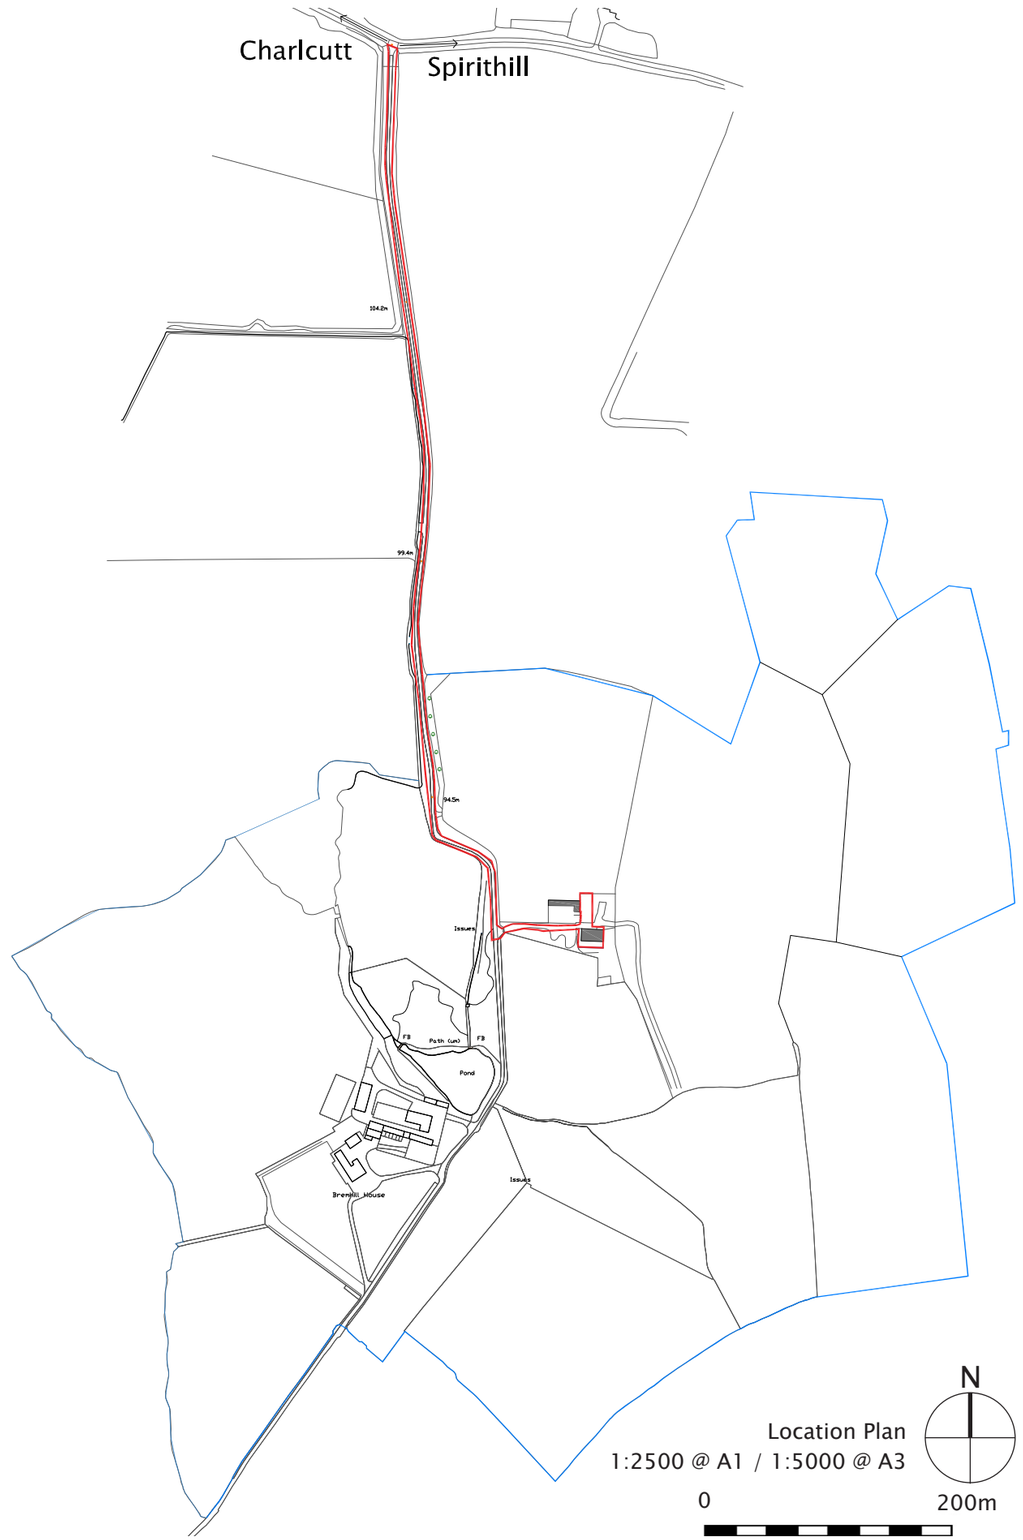

N

Location Plan

1:2500 @ A1 / 1:5000 @ A3

0 200m

ALEX OLIVER ASSOCIATES

ARCHITECTS . PLANNERS . PROJECT MANAGERS

Location Plan
Varies @ A1/A3
PL001

Bremhill Barns
Mr & Mrs Redman
22/16

Copyright Asserted ©