
PROJECT STATUS


PLANNING

WITTS-WOOD DESIGN

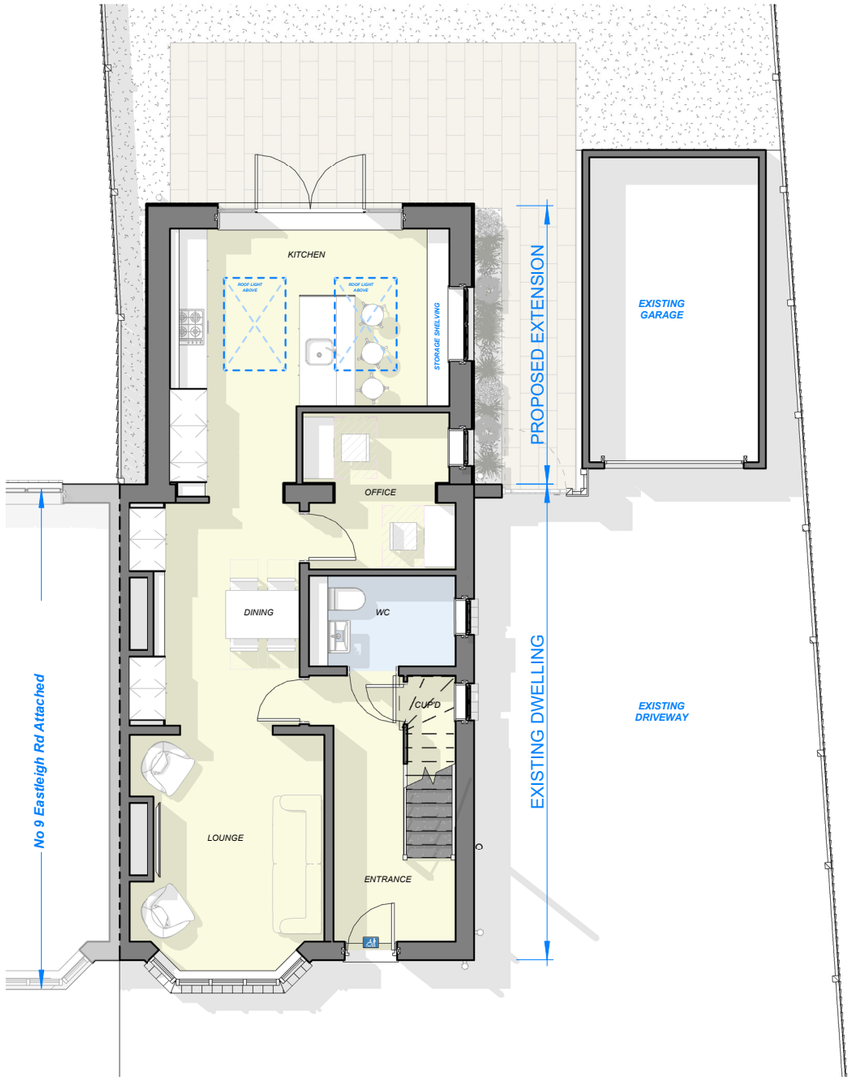


GROUND FLOOR PLAN

1:100 @ A3

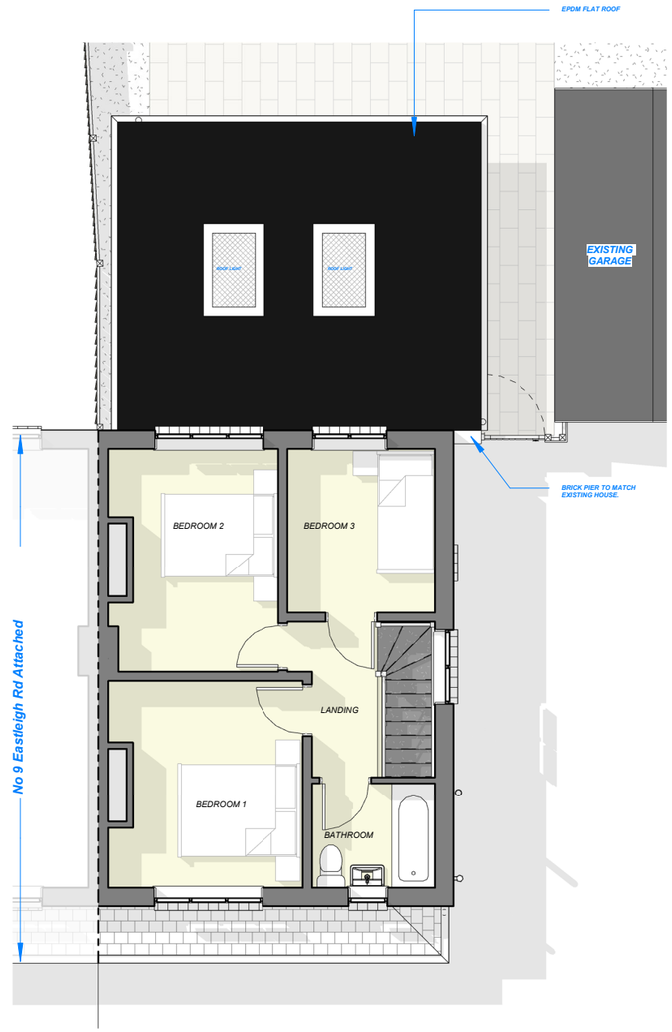

FIRST FLOOR PLAN

1:100 @ A3

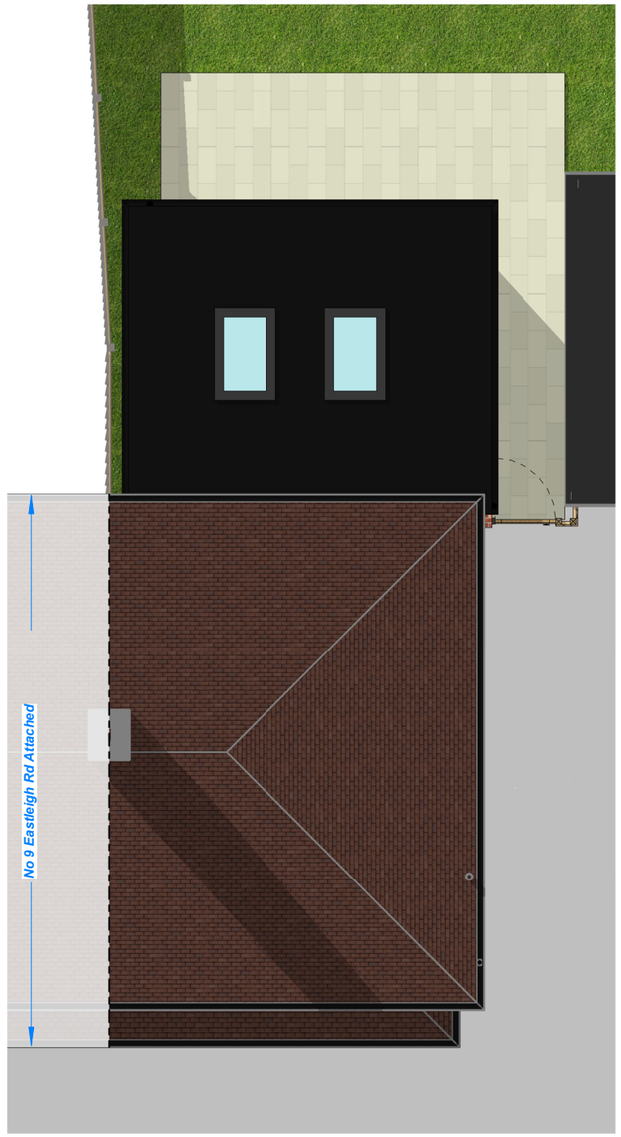

ROOF PLAN

1:100 @ A3

18/10/2023 20:03:54

0m	Scale 1:50	4m
0m	Scale 1:100	8m
0m	Scale 1:200	16m
0m	Scale 1:500	40m
0m	Scale 1:1250	100m
0m	Scale 1:2500	200m

CLIENT
MR M WITTS

PROJECT
11 EASTLEIGH ROAD, DEVIZES

PROPOSED FLOOR PLANS

SHEET SIZE
A3

DRAWING NUMBER
036-103

REVISION