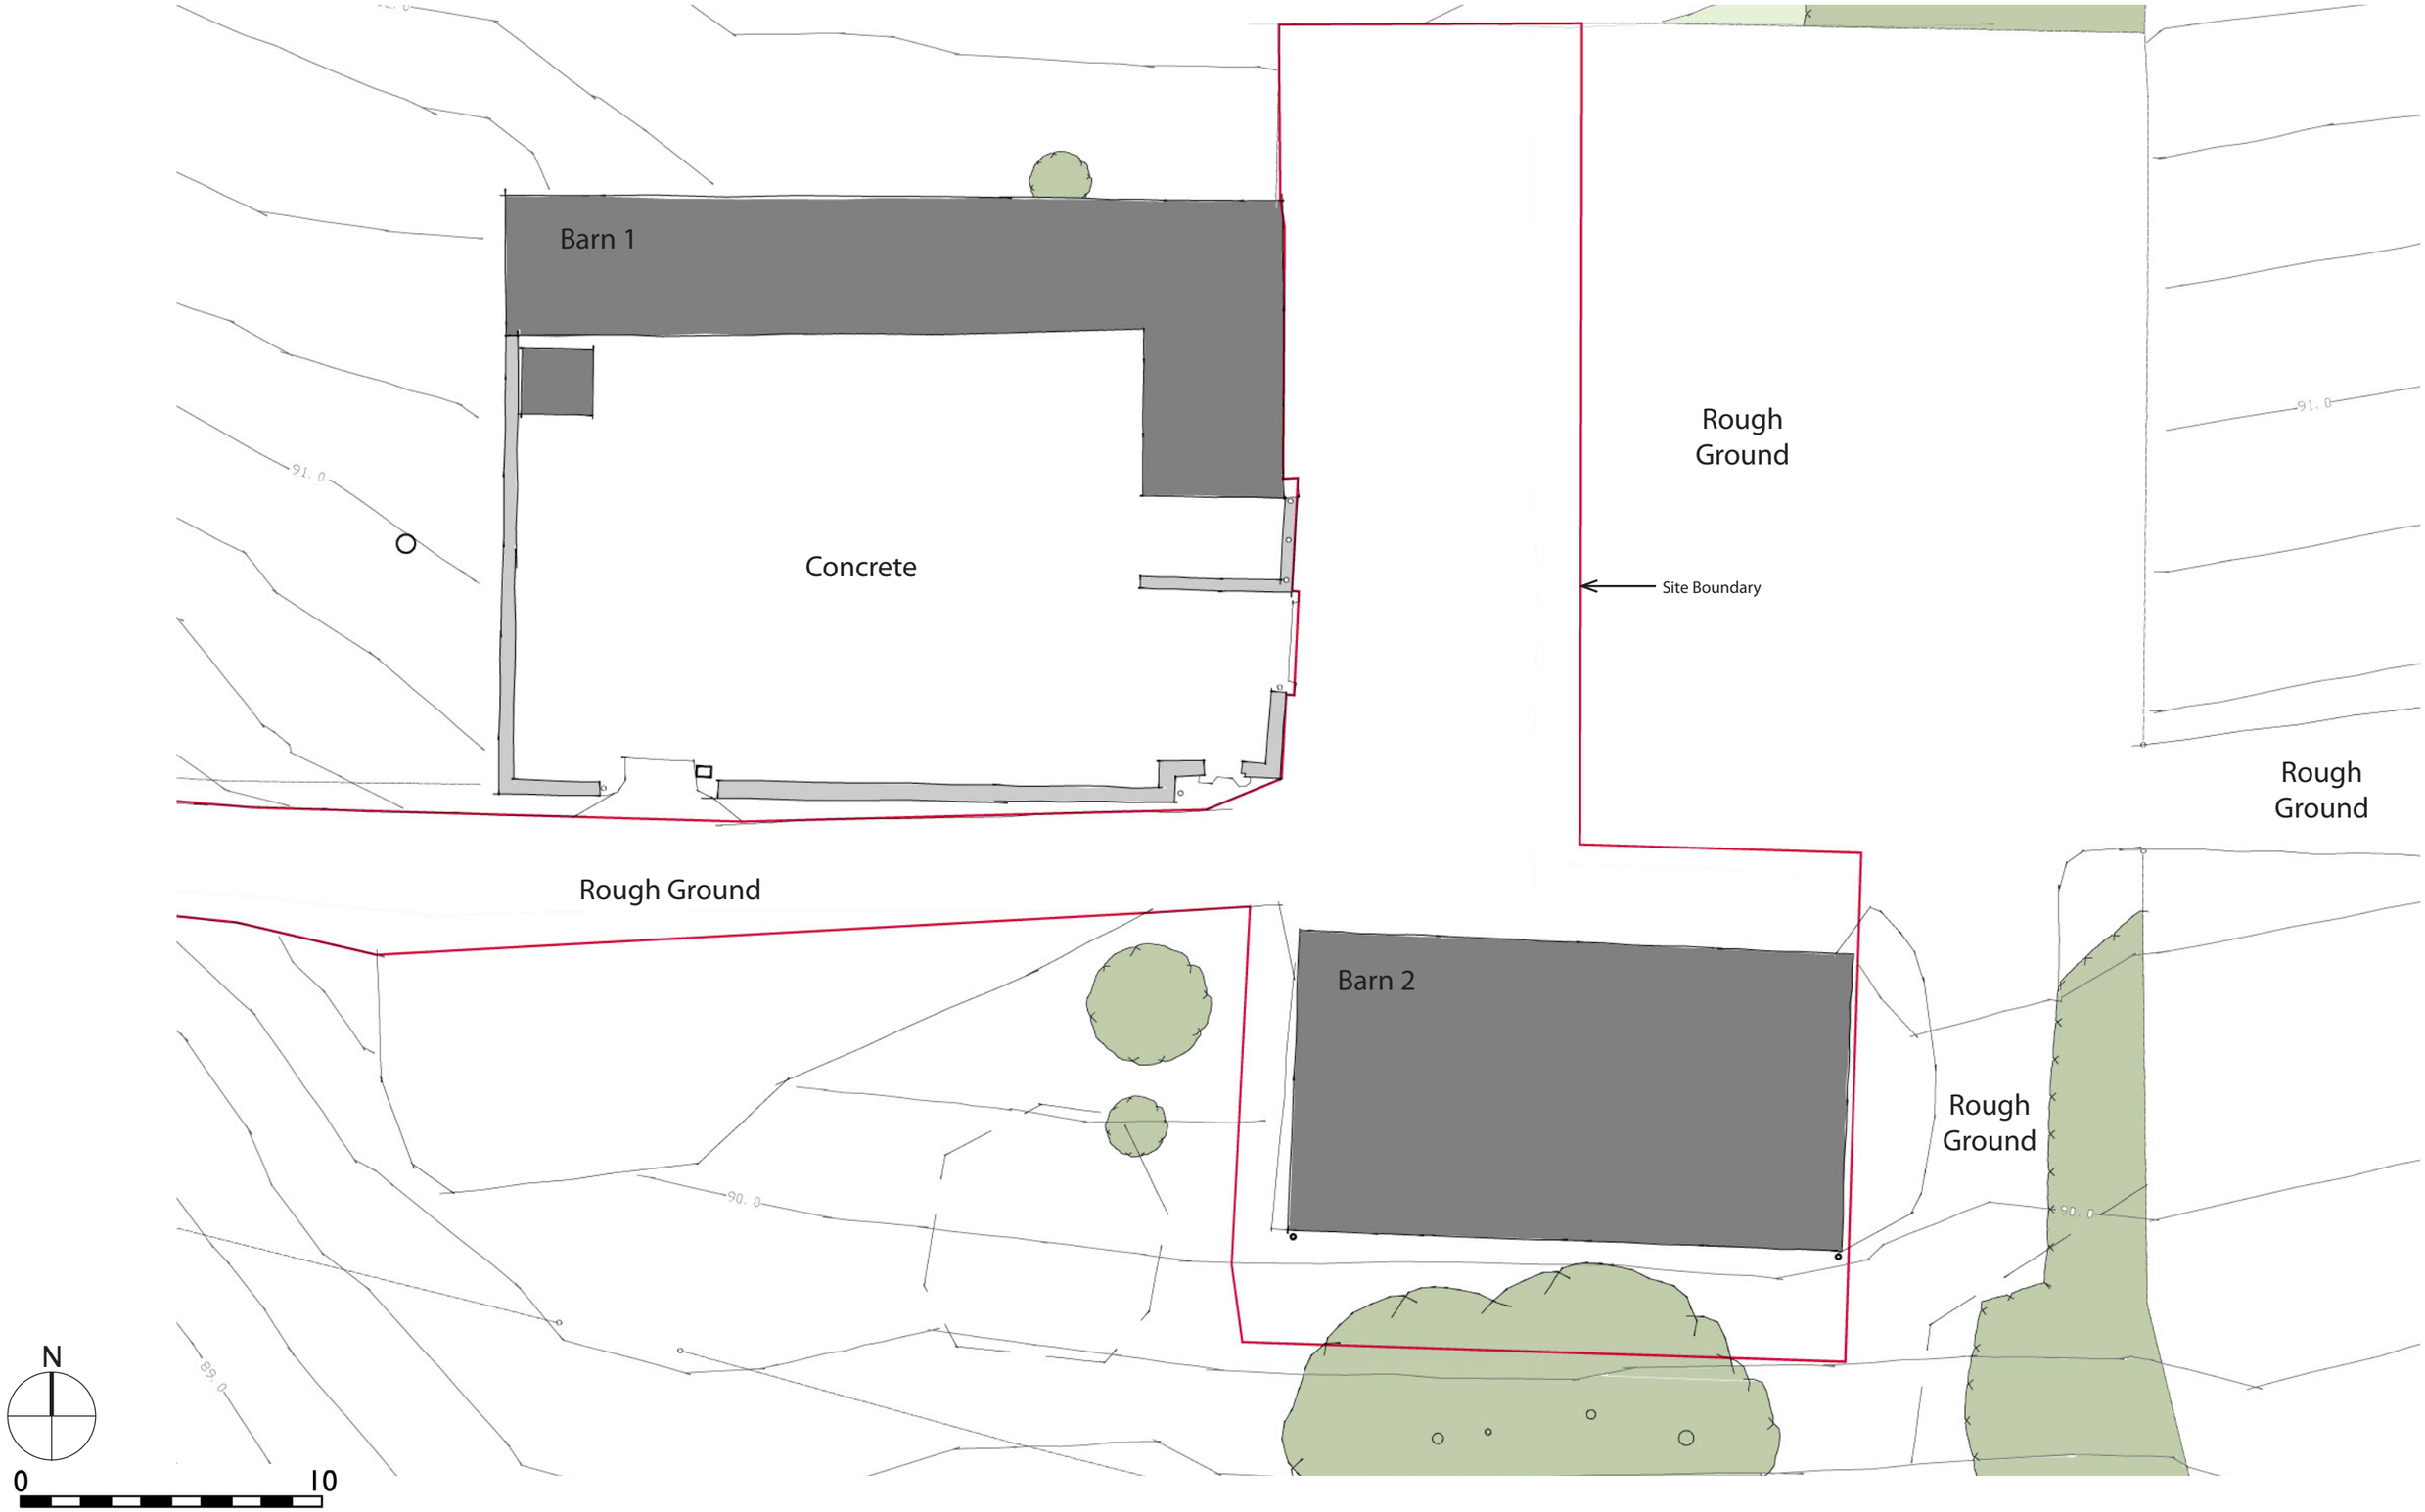


ALEX OLIVER ASSOCIATES

ARCHITECTS . PLANNERS . PROJECT MANAGERS

Existing Site Plan
1:200 @ A3
PL 002

Bremhill Barns
Mr & Mrs Redman
22/16

Copyright Asserted ©