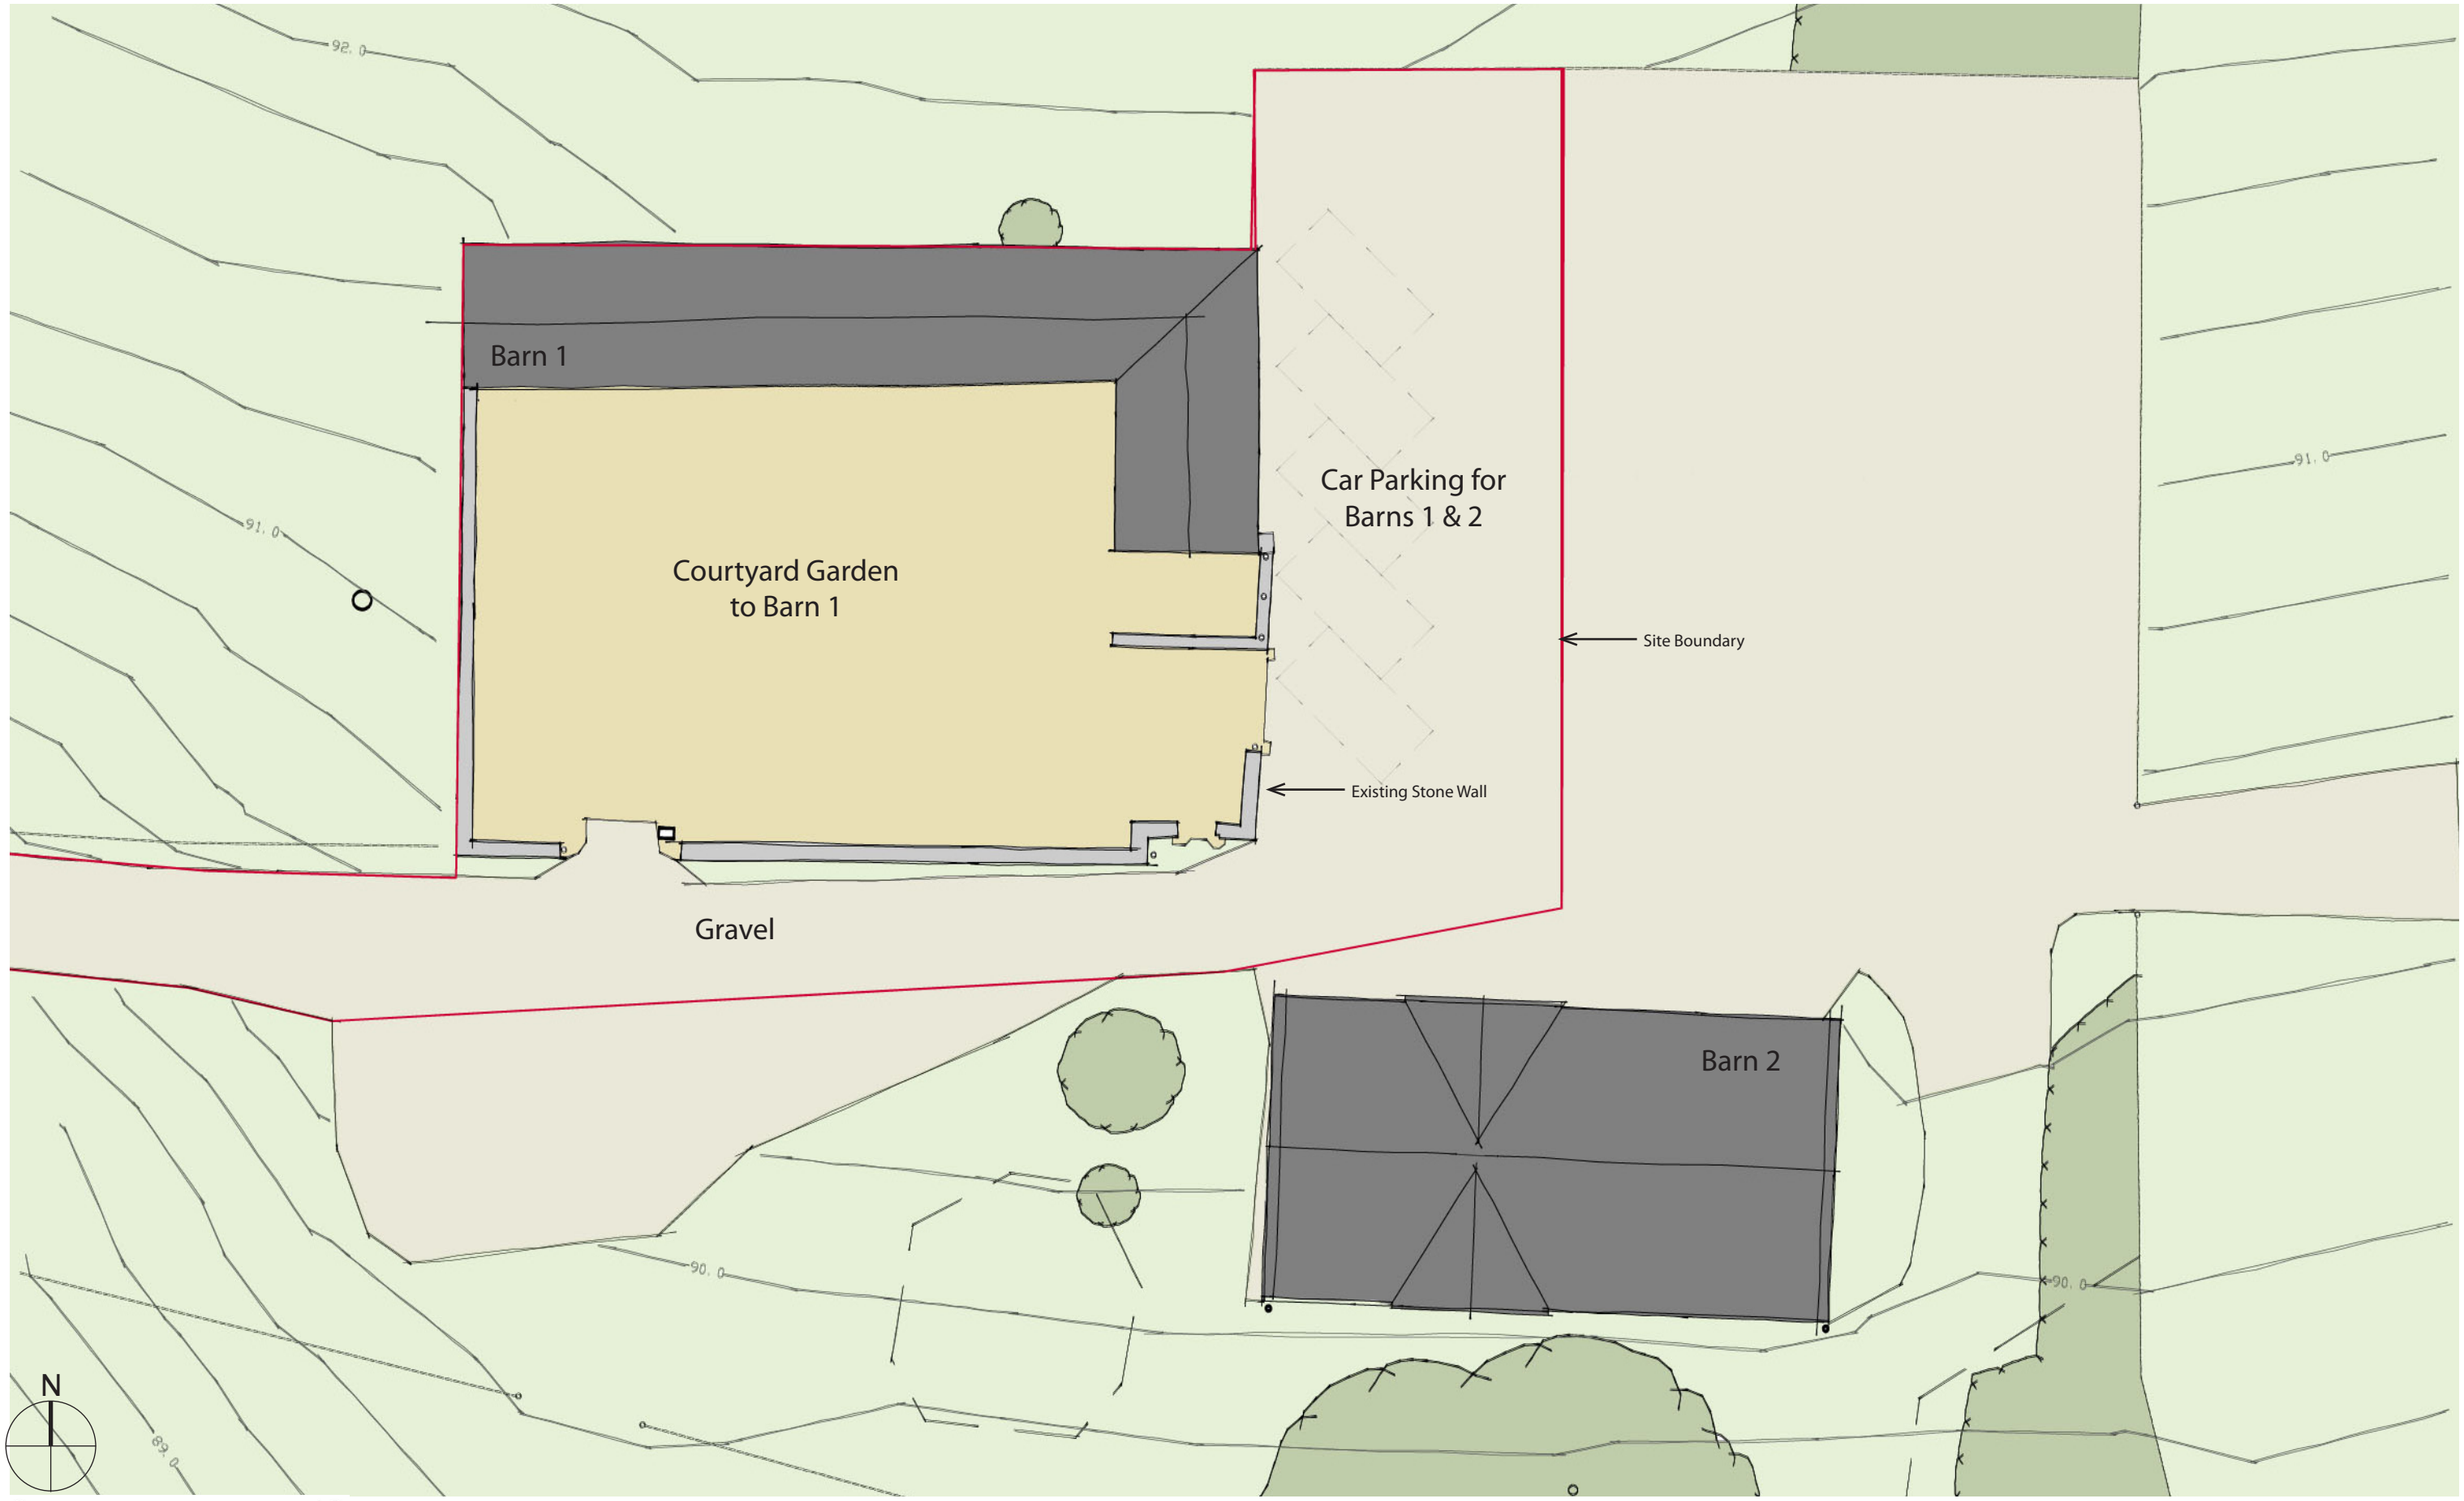


ALEX OLIVER ASSOCIATES

ARCHITECTS . PLANNERS . PROJECT MANAGERS

Proposed Site Plan
1:200 @ A3
PL 007

Bremhill Barns
Mr & Mrs Redman
22/16

Copyright Asserted ©