

EXISTING EAST ELEVATION

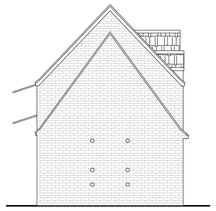

EXISTING SOUTH ELEVATION

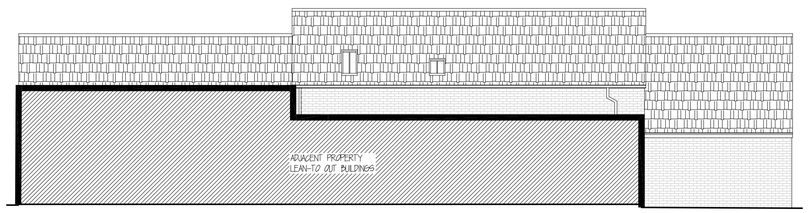

EXISTING WEST ELEVATION

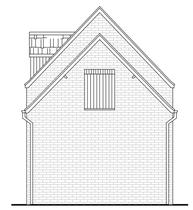

EXISTING NORTH ELEVATION

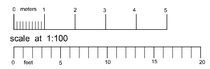

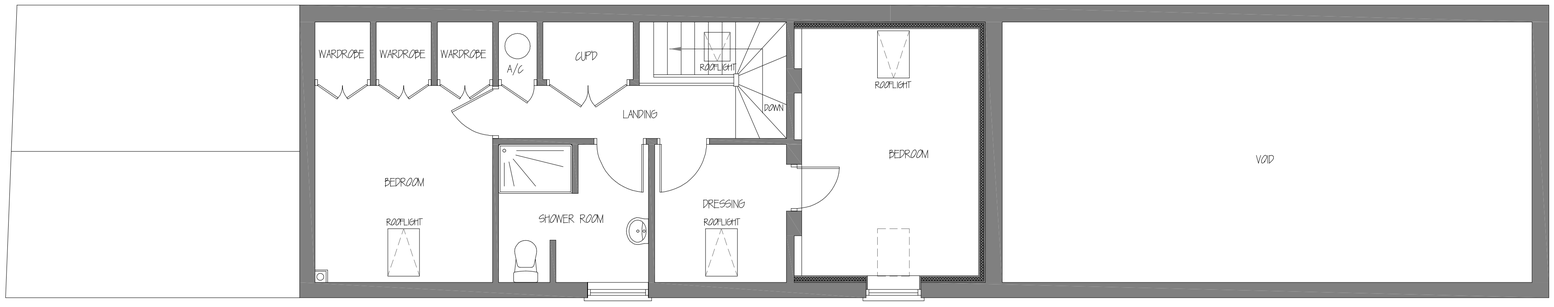

EXISTING FIRST FLOOR PLAN

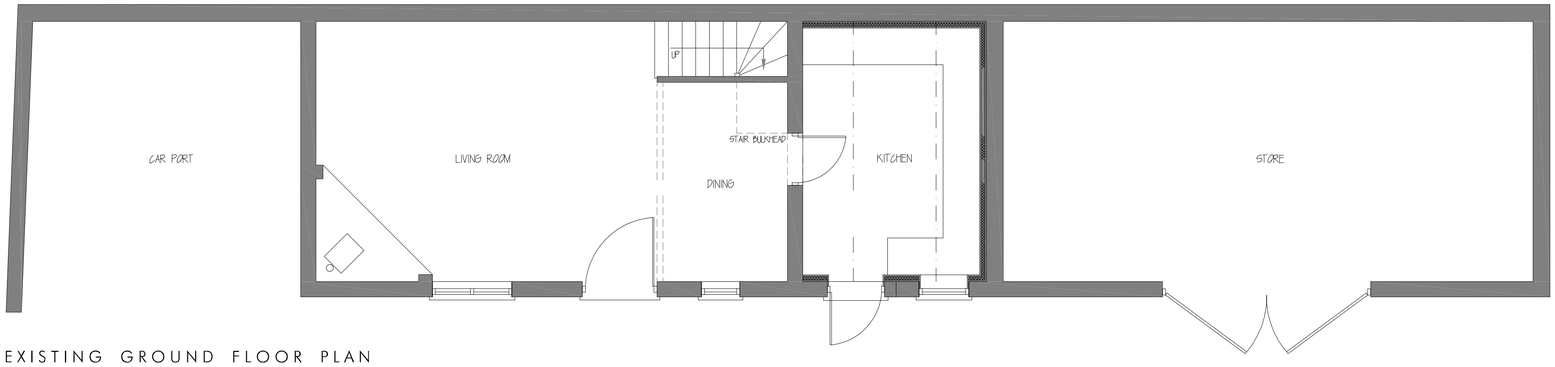

EXISTING GROUND FLOOR PLAN

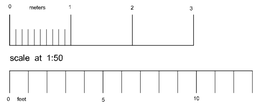

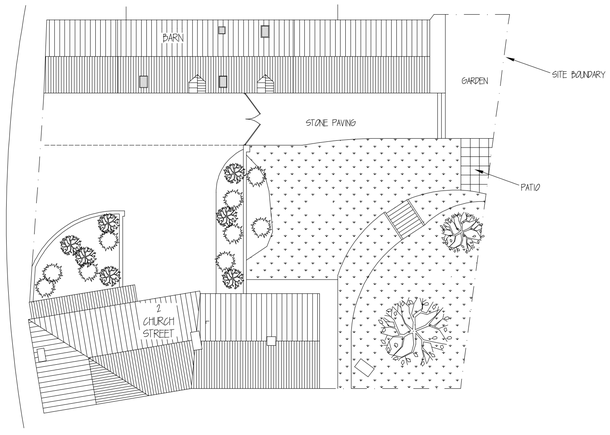

EXISTING SITE PLAN

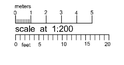

PRELIMINARY DRAWING

Mr. and Mrs. J Pearce	
The Barn, 2 Church Street, Market Lavington, Wiltshire	
13-03-2022	1:50, 1:100 and 1:200 @A1
House as existing	
2CS-S1	