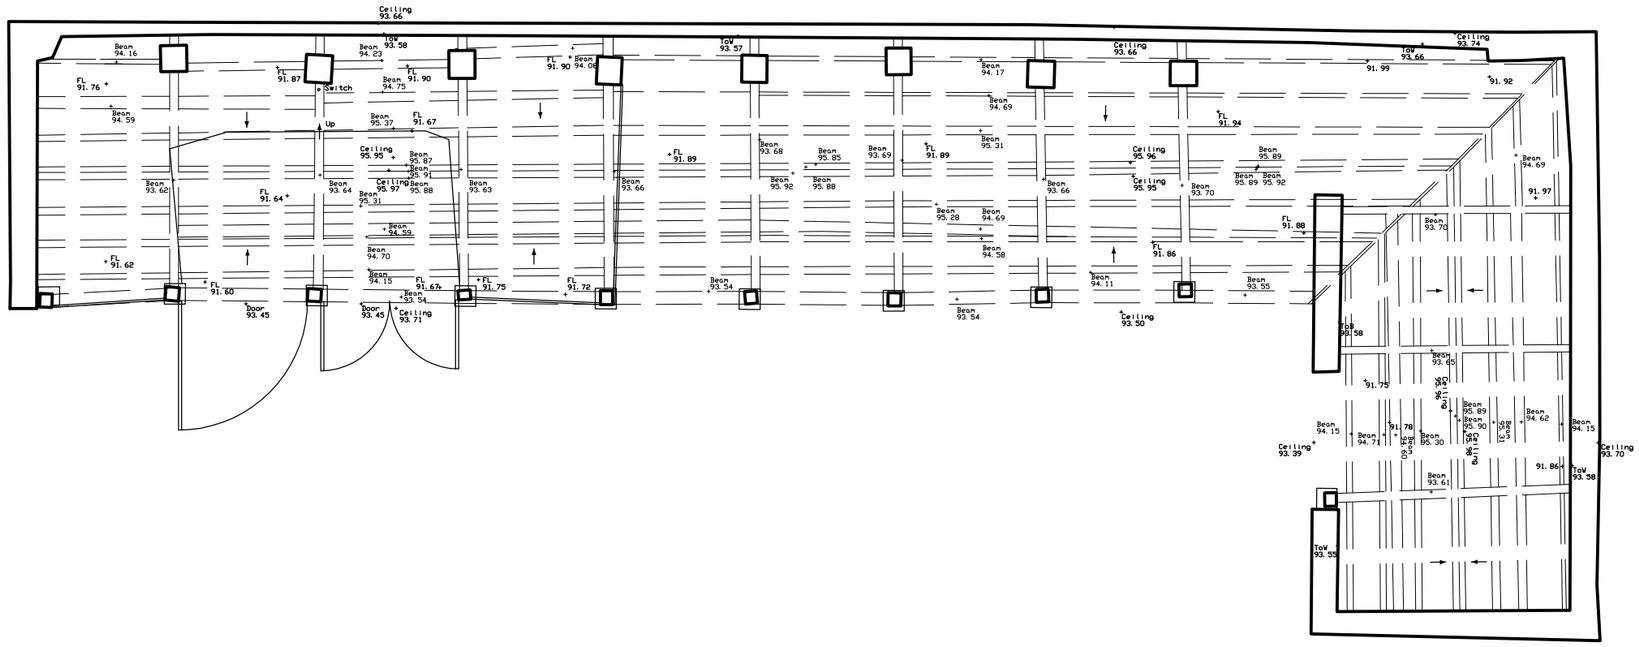


N

0 5

ALEX OLIVER ASSOCIATES

ARCHITECTS . PLANNERS . PROJECT MANAGERS

Barn 1 – Existing Floor Plan
1:100 @ A3
PL 003

Bremhill Barns
Mr & Mrs Redman
22/16

Copyright Asserted ©