

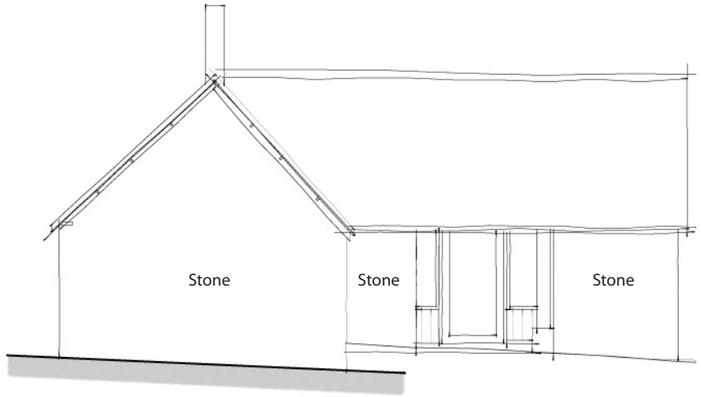



West Elevation

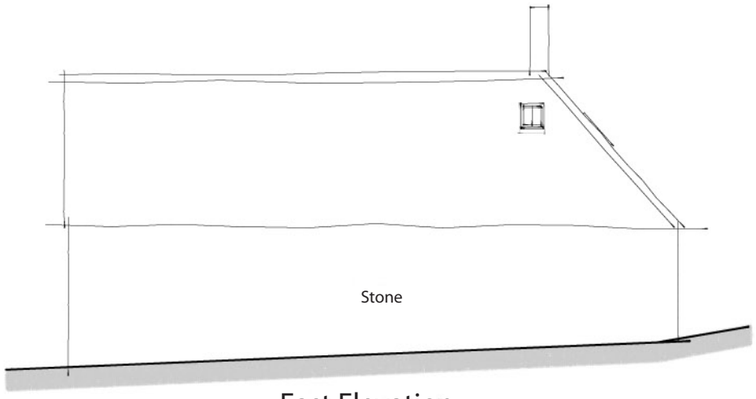

East Elevation

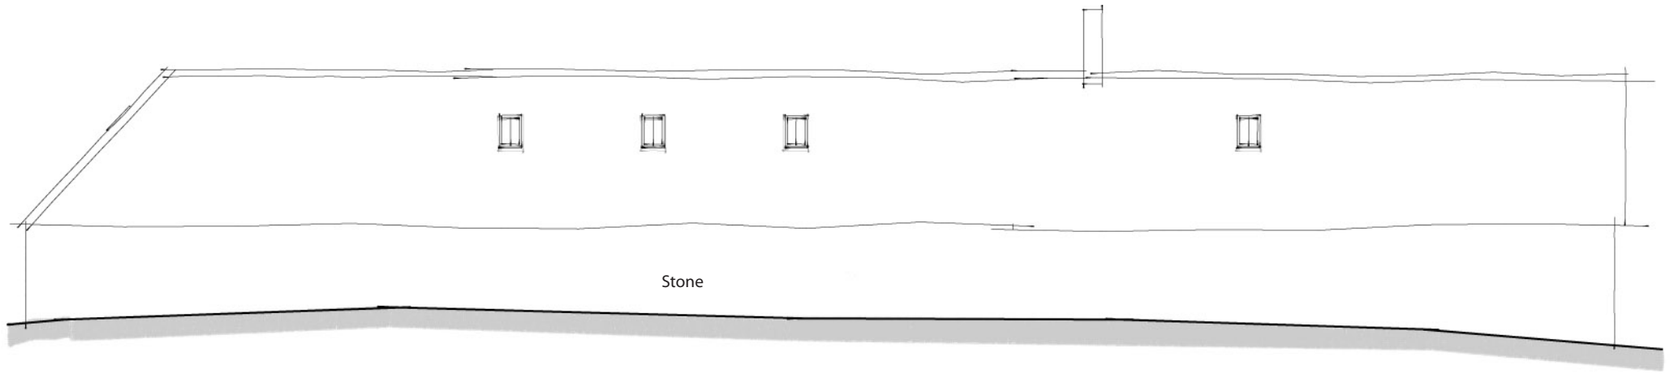

North Elevation

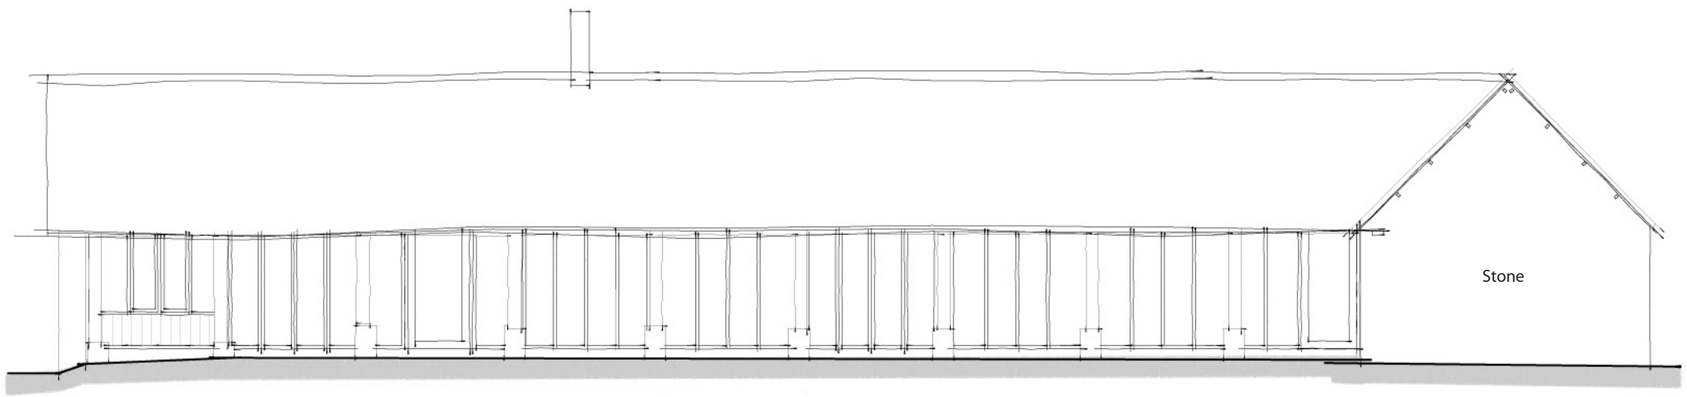

South Elevation

0 5

Existing rubble stone
under stone style slates

ALEX OLIVER ASSOCIATES
ARCHITECTS . PLANNERS . PROJECT MANAGERS

Barn 1 – Proposed Elevations
1:100 @ A3
PL 009

Bremhill Barns
Mr & Mrs Redman
22/16

Copyright Asserted ©