A2
ORIGINAL
PLOT SIZE

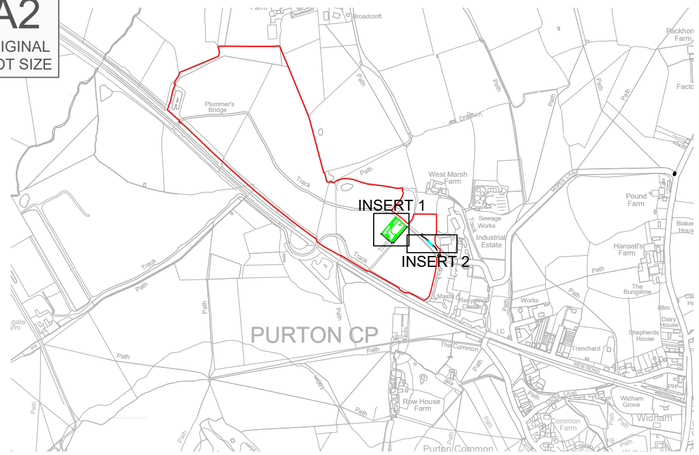

Location Plan

Scale 1:12,500



INSERT 2 - Proposed Wheel-Washing Facility

Scale 1:500

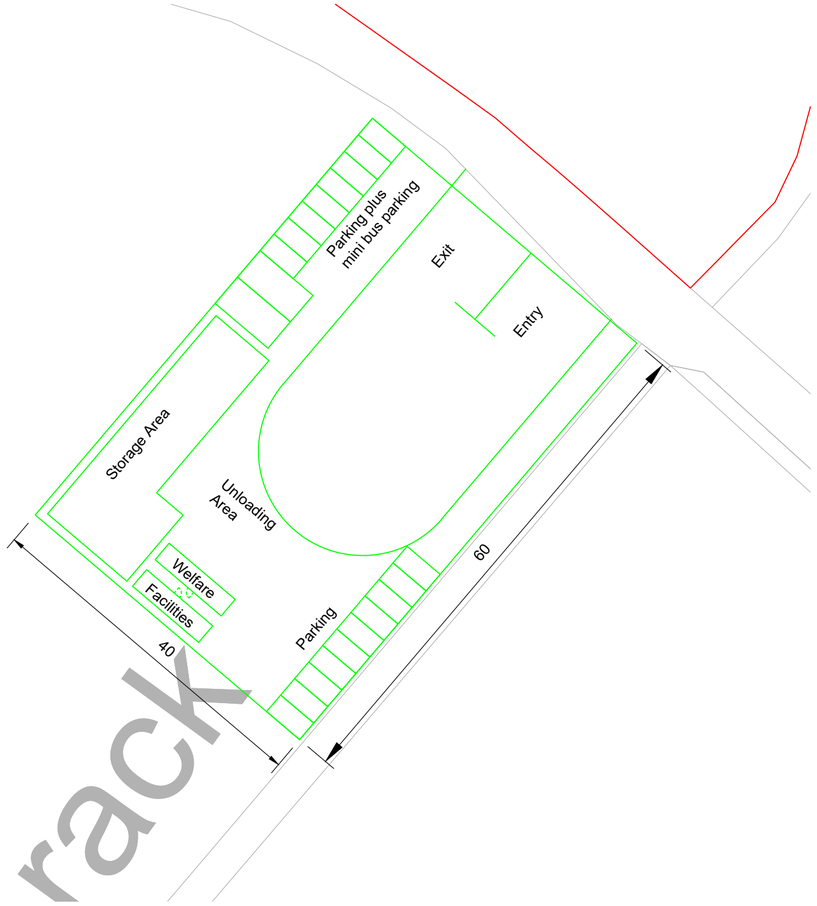

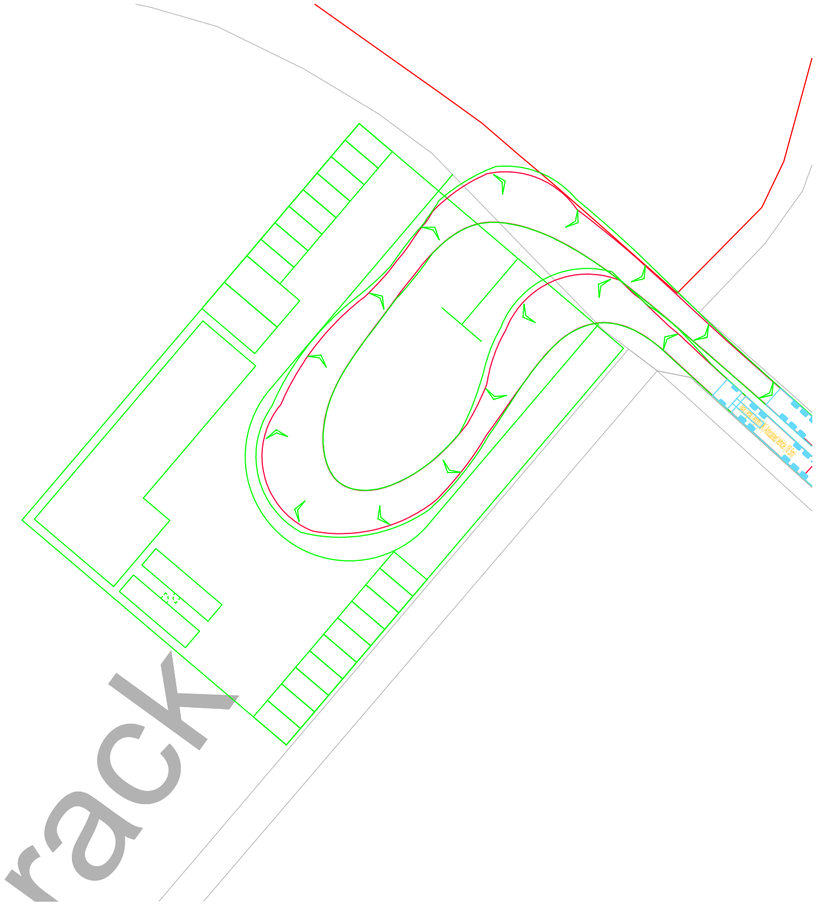

INSERT 1 - Proposed Construction Compound Layout

Scale 1:500

INDICATIVE

Reproduced from Ordnance Survey Superplan Data with the permission of The Controller of Her Majesty's Stationery Office. Crown Copyright - Licence No. AL100034021

NOTES:

Site Boundary =

Wheel Wash =

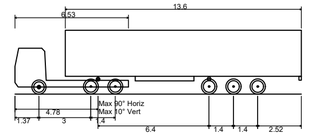

Max Legal Length (UK) Articulated Vehicle (16.5m)

Overall Length	16.500m
Overall Width	2.550m
Overall Body Height	3.681m
Min Body Ground Clearance	0.411m
Max Track Width	2.500m
Lock to lock time	6.00s
Kerb to Kerb Turning Radius	6.530m

Rev	Date	Details	Drawn by	Checked by	Approved by
A	13.10.23	Removed two standard parking spaces and added two minibus parking bays.	KVT	RR	JD

Bristol
Cambridge
London
Oxford
Welwyn Garden City

tpa Transport Planning Associates

25 King Street
Bristol
BS1 4PB
0117 925 9400

www.tpa.uk.com

CLIENT:
SPING DEV 08 LTD

PROJECT:
PURTON LANDFILL SOLAR FARM

TITLE:
Proposed Construction Compound Plan

STATUS:
INFORMATION

SCALE:	DATE:	DRAWN:	CHECKED:	APPROVED:
As Shown	31.05.23	KVT	RR	JD

JOB NO:	DRAWING NO:	REVISION:
2304-036	SK01	A

RESERVED COPYRIGHT