
ADDRESSE:


1 Prospect Square

Westbury

BA13 3ET

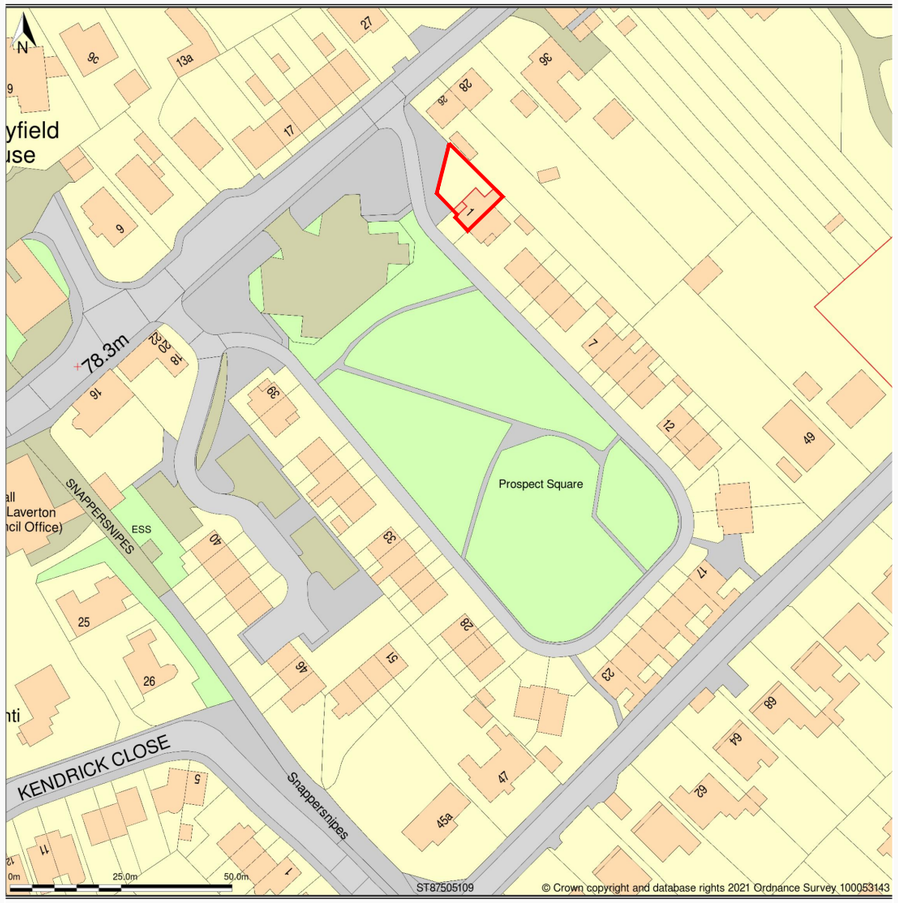

Site Location Plan
Scale 1:1250

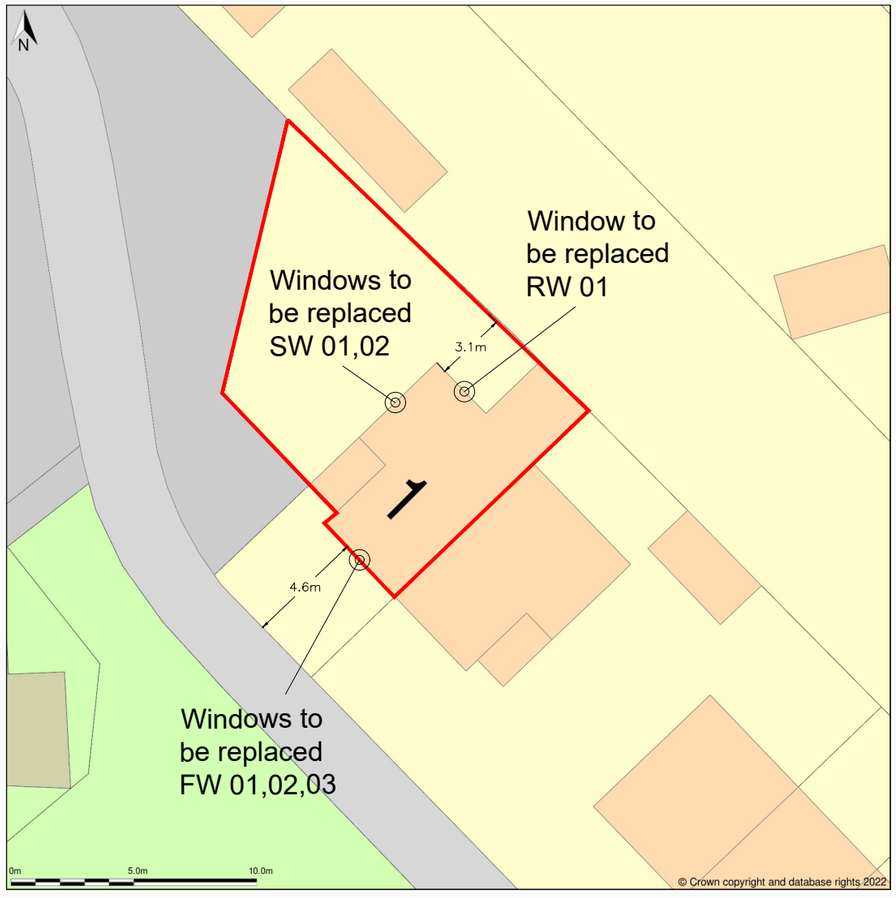

Site Block Plan
Scale 1:200

Nicole Muller
Chapmans Close
Frome
BA11 2SH

REVISIONS Rev.A 16.09.23 Site Block Plan, added annotation to show location of windows to be replaced

SCALE	1:1250/ 200
DRAWN	
CHECKED	
CODE	
DATE	29/01/2023

PROJECT
1 Prospect Square, Westbury – Window replacement

DRAWING
Site Location Plan

PROJECT No.

DRAWING No.
01A