


Existing Rear Elevation
Scale 1:50



RW 01 (outside)

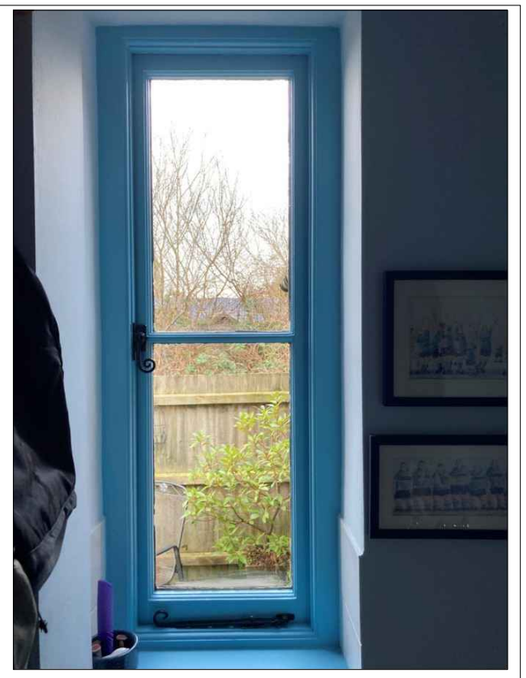

RW 01 (inside)

1m 10m

Nicole Muller
Chapmans Close
Frome
BA11 2SH

REVISIONS Rev.A 16.09.23 added scale bar

SCALE	1:50
DRAWN	
CHECKED	
CODE	
DATE	29/01/2023

PROJECT
1 Prospect Square, Westbury – Window replacement

DRAWING
Existing Rear Elevation

PROJECT No.

DRAWING No.
04A