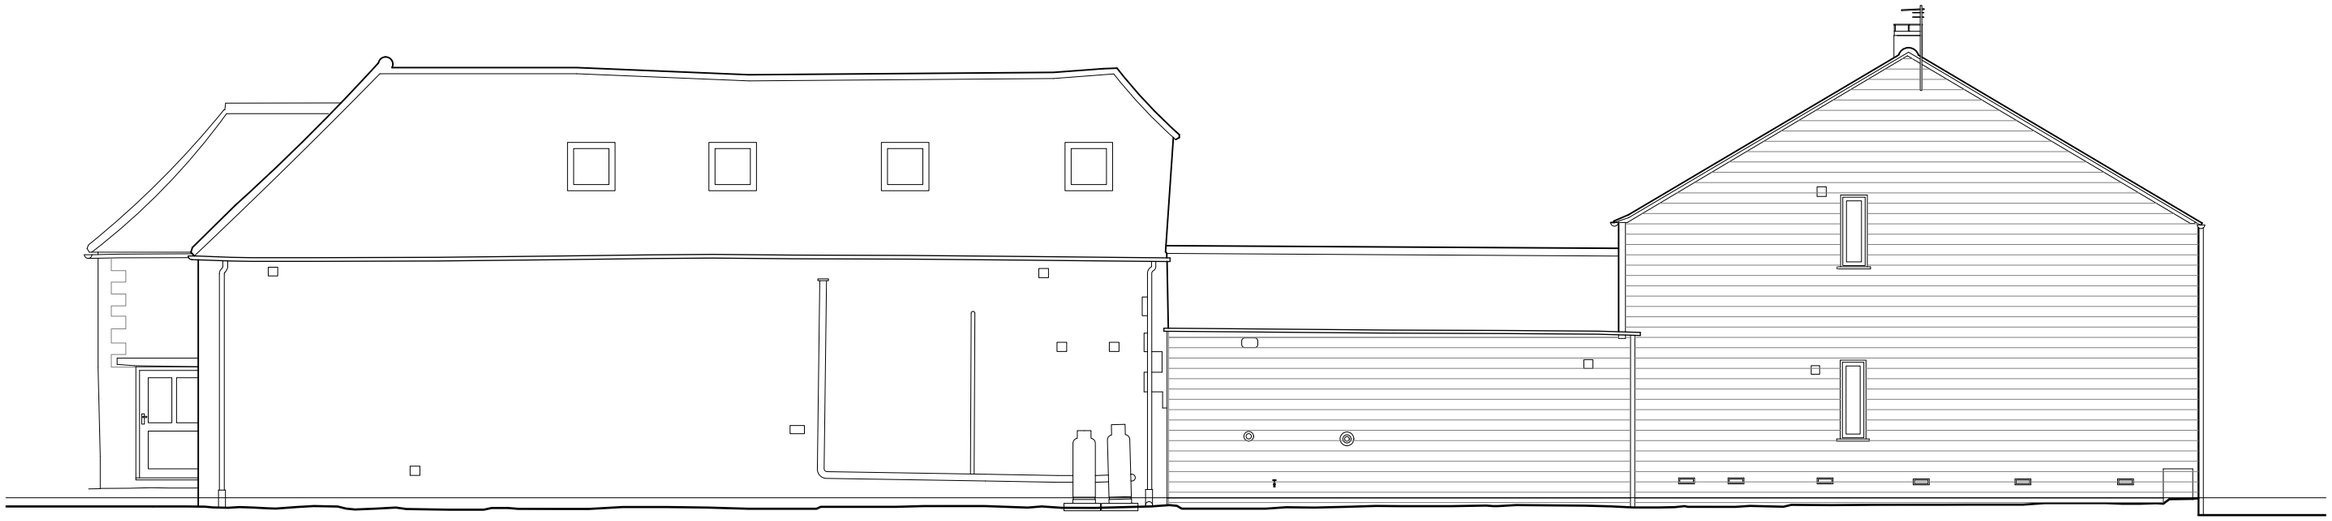

east elevation



north elevation

**Scale** @ 1:100

0m 1 2 3 4 5

rev

| project | date | drawing |
|---|---|---|
| New entrance and rear porch<br>at Dove House, The Street<br>Little Somerford SN15 5JW | Sep 2023 | **EXISTING ELEVATIONS 2 OF 2** |
| client | scales | job / drawing no. |
| Mr Pascoe | 1:100@A3 | **102.P.06** |

bood
paul@boodgroup.co.uk
07813 802809