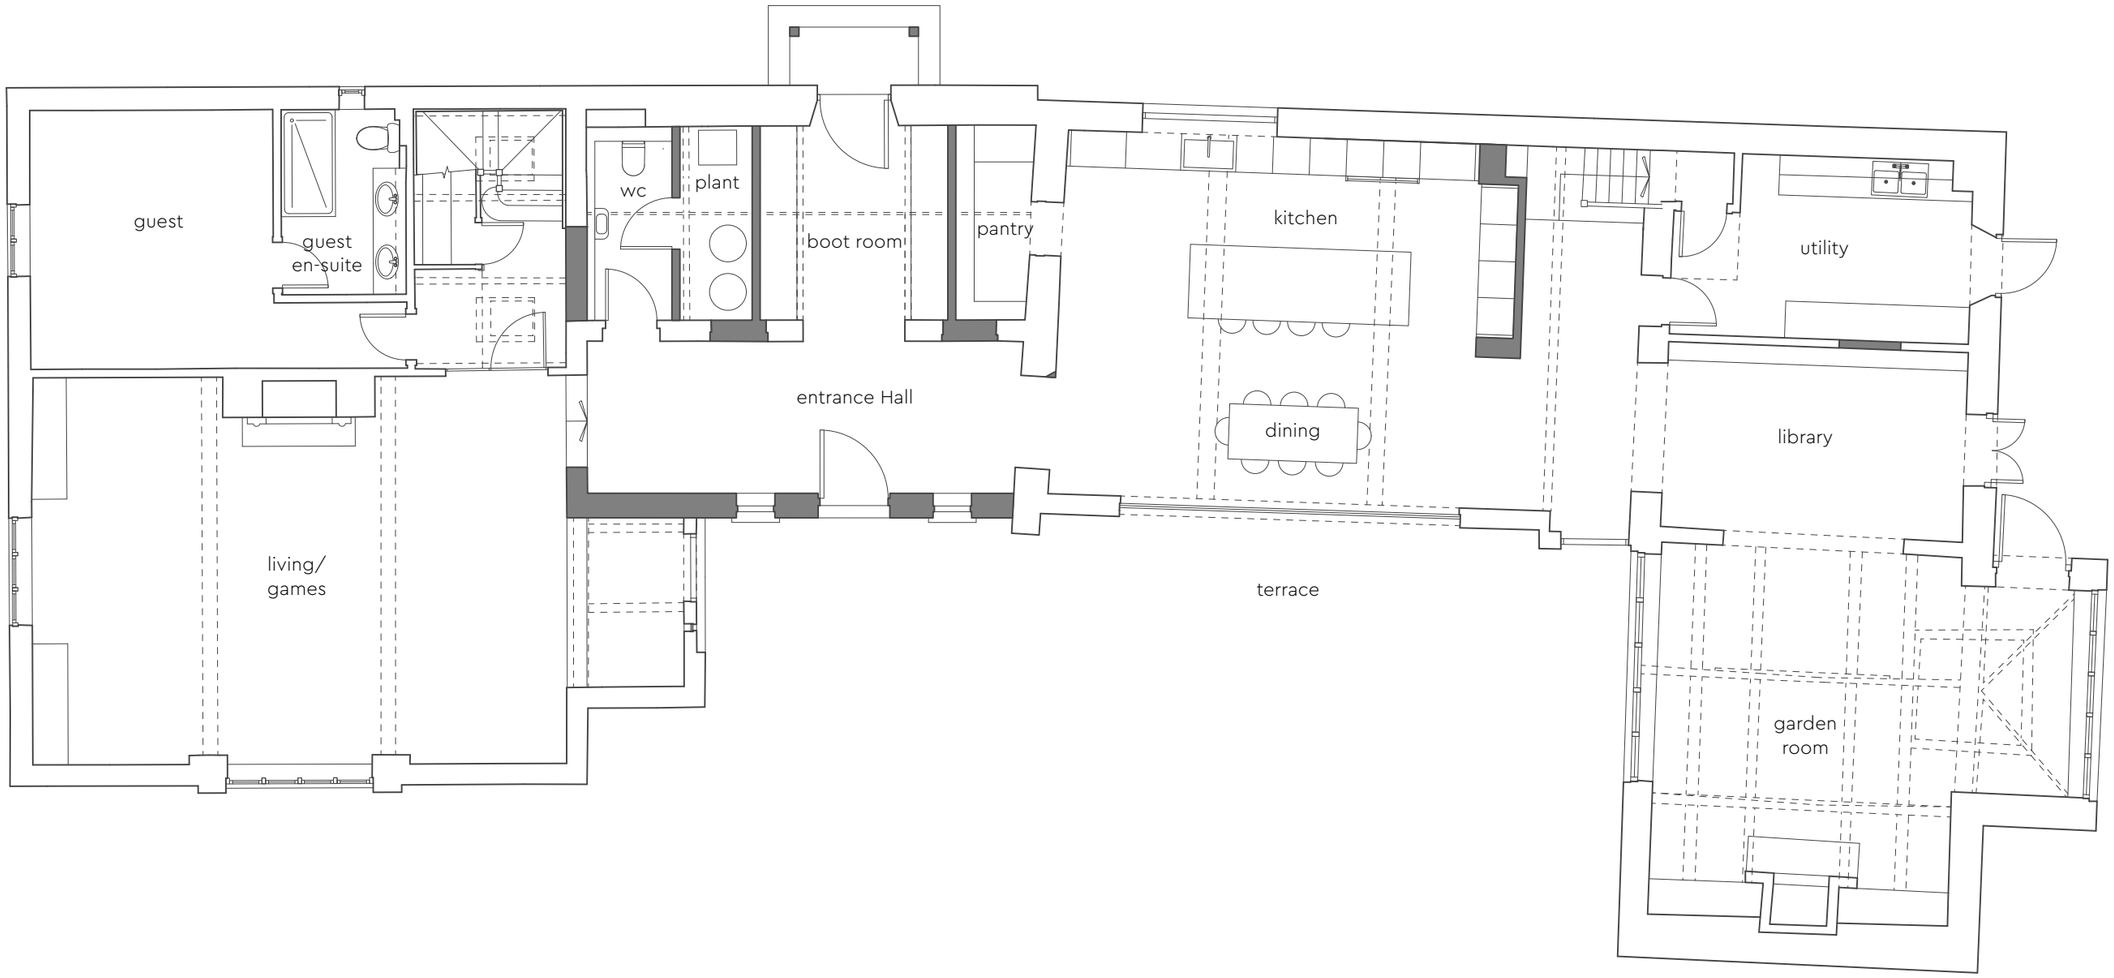

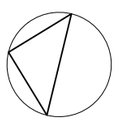

Scale @ 1:100

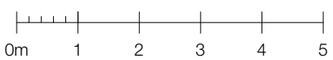

bood
paul@boodgroup.co.uk
07813 802809

rev

project	date	drawing
New entrance and rear porch at Dove House, The Street Little Somerford SN15 5JW	Sep 2023	**PROPOSED GROUND FLOOR PLAN**
client	scales	job / drawing no.
Mr Pascoe	1:100@A3	**102.P.11**