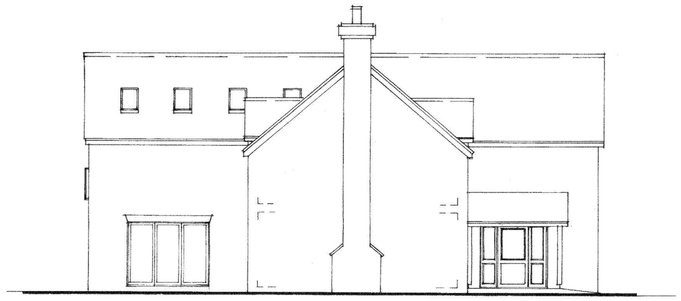

north elevation



south elevation



east elevation



west elevation

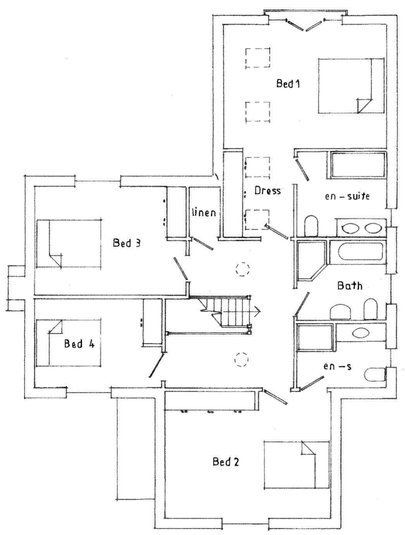

first floor plan

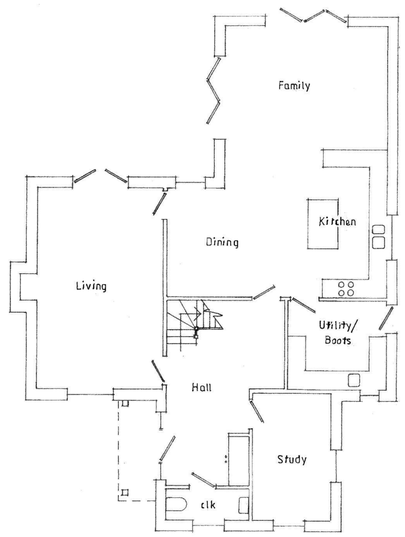

ground floor plan



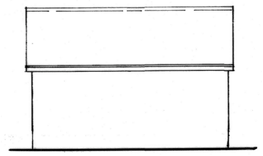

south elev.

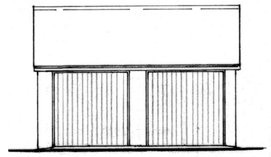

north elev.

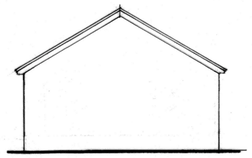

west elev.

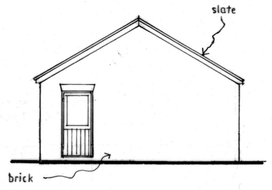

east elev.

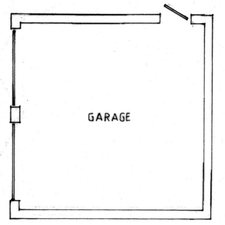

plan

revisions | int | date

Contractors, Sub Contractors and Suppliers are to check all relevant dimensions and levels of site and buildings before commencing any shop drawings or building work.

This drawing is copyright and may not be reproduced in any part or form without the written consent of Fowler Architecture & Planning.

project

NEW DWELLING
AT LARKS LEAZE,
STEEPLE ASHTON

drawing

design scheme

scale: 1:100 @ A1 | date: May '23

drawing no: 230322-04 | rev:

FOWLER ARCHITECTURE & PLANNING

39 High Street
Pewsey
Wiltshire
SN9 5AF

01672 569444
enquiries@faap.co.uk