* COPYRIGHT.
DO NOT SCALE EXCEPT FOR PLANNING PURPOSES.
CHECK ALL DIMENSIONS ON SITE.
THIS DRAWING IS ONLY TO BE USED ON THE SITE
FOR WHICH DESIGNED.

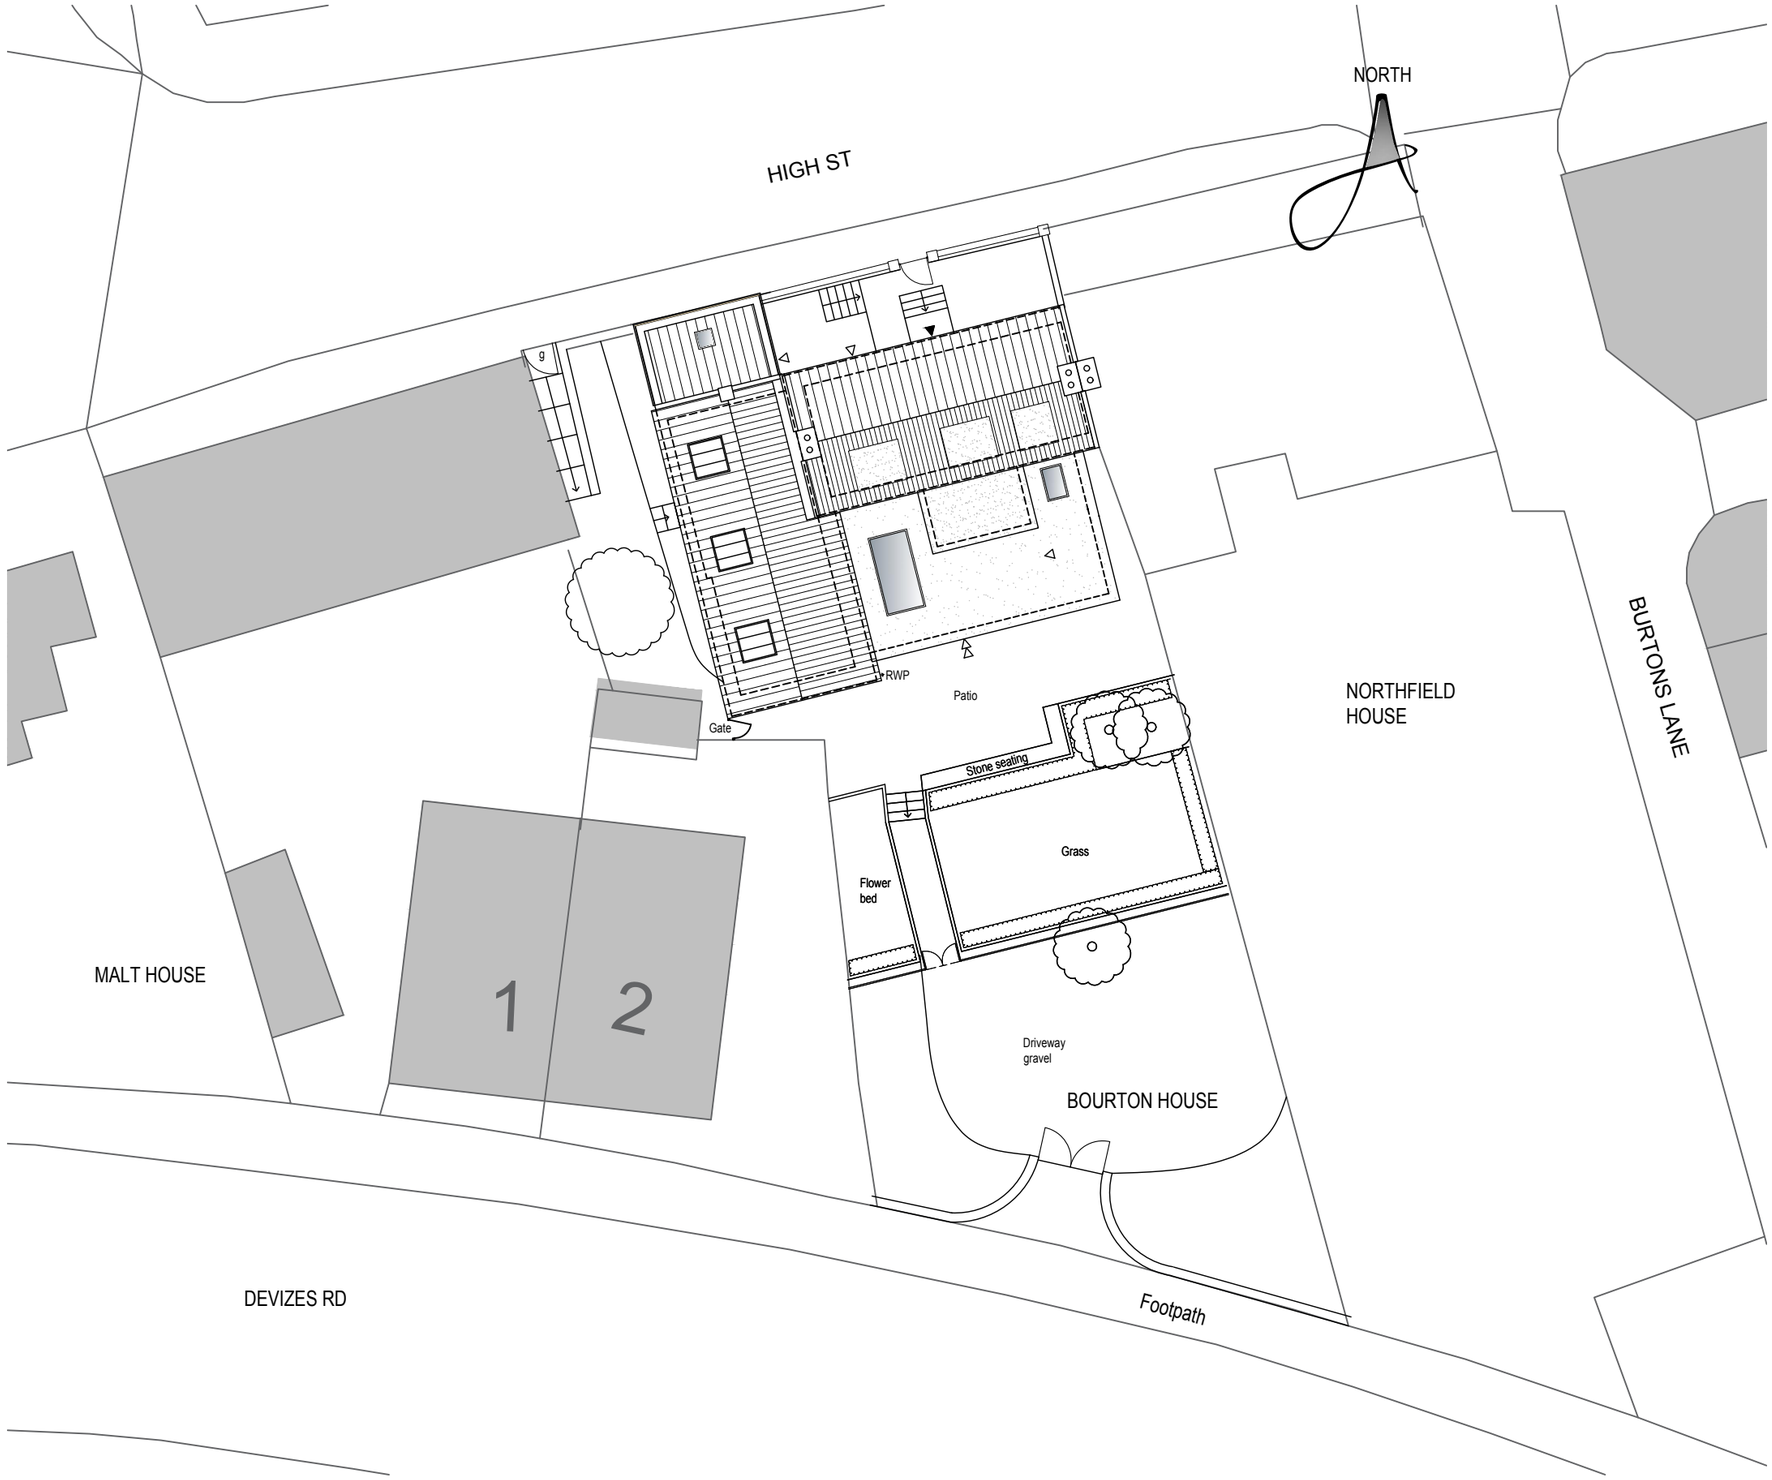

LEGEND

- Site Boundary
- Area to be Gravel.
- Area to be Grass.
- Area to be Paving Slabs.
- Denotes things to be removed/demolished.
- Existing tree planting.
- Existing greenery.
- Indicative new shrub & hedgerow planting.
- Access Door
- Primary Access Door

REVISIONS		DATE

CLIENT:
MR & MRS AURELIUS

PROJECT:
PROPOSED SINGLE STOREY REAR EXTENSION TOGETHER WITH INTERNAL ALTERATIONS AND DORMER DETAILING AT:
BOURTON HOUSE
HIGH STREET, BOX
SN13 8NN

TITLE:
PROPOSED SITE PLAN

DRAWN: CR	SCALES @ A3:
CHECKED: JA	1:200
DATE: DEC 22	
DRG No: AA/22/46/11	REV.: -

PROPOSED SITE PLAN

1:200 2m 4 6m 8 10m 12

Armstrong architecture
THE OLD BAKEHOUSE, 21 TIMBER STREET,
CHIPPENHAM, WILTSHIRE, SN15 3BS
01249 404 004 info@armstrongarchitecture.co.uk