* COPYRIGHT.
DO NOT SCALE EXCEPT FOR PLANNING PURPOSES.
CHECK ALL DIMENSIONS ON SITE.
THIS DRAWING IS ONLY TO BE USED ON THE SITE
FOR WHICH DESIGNED.

1:50 1m 2m 3m
1:100 1m 2m 3m 4m 5m 6m
1:20 200mm 4 600mm 8 1000mm 12
1:1 10mm 20 30mm 40 50mm 60

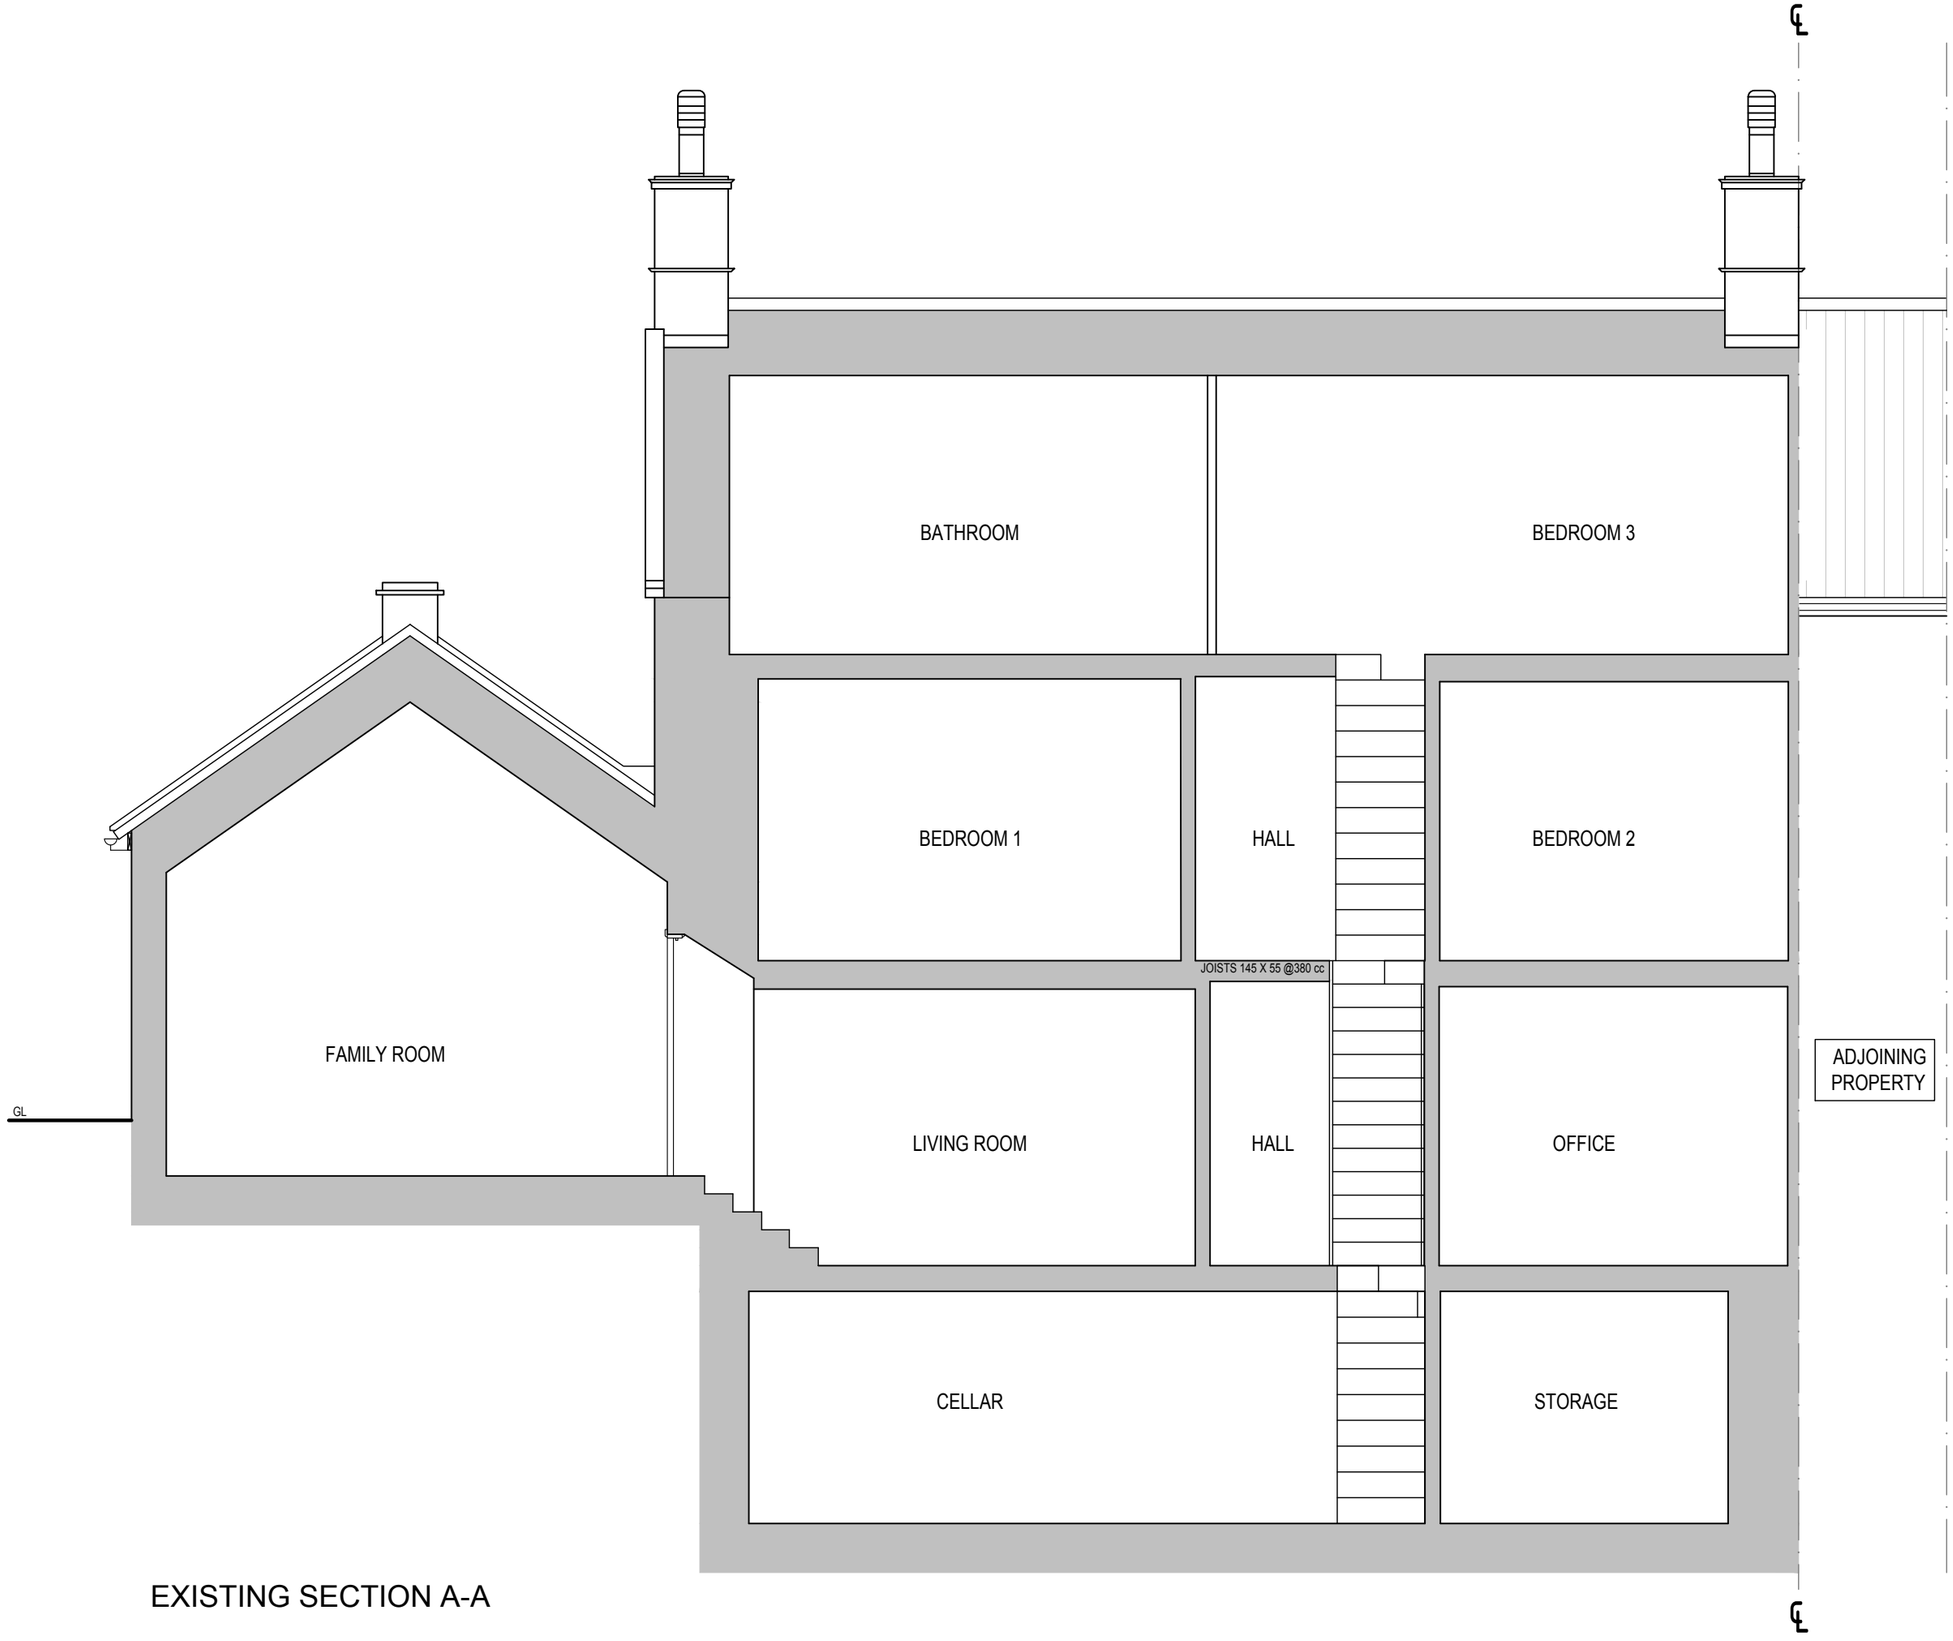

EXISTING SECTION A-A

REVISIONS	DATE

CLIENT:
MR & MRS AURELIUS

PROJECT:
PROPOSED SINGLE STOREY REAR EXTENSION TOGETHER WITH INTERNAL ALTERATIONS AND DORMER DETAILING AT:
BOURTON HOUSE
HIGH STREET, BOX
SN13 8NN

TITLE:
EXISTING SECTION A-A

DRAWN: MC	SCALES @ A3: 1:50
CHECKED: JA	
DATE: NOV 22	
DRG No: AA/22/46/07	REV.: -

Armstrong architecture
THE OLD BAKEHOUSE, 21 TIMBER STREET,
CHIPPENHAM, WILTSHIRE, SN15 3BS
01249 404 004 info@armstrongarchitecture.co.uk