



EXISTING SIDE ELEVATION



EXISTING FRONT ELEVATION

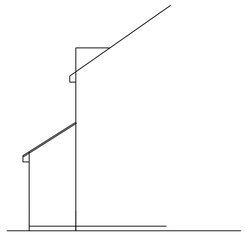


EXISTING SIDE ELEVATION

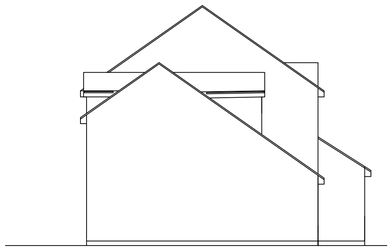


PROPOSED SIDE ELEVATION



PROPOSED FRONT ELEVATION

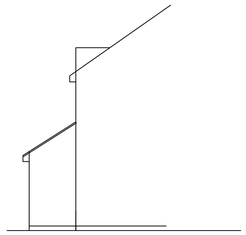


PROPOSED SIDE ELEVATION

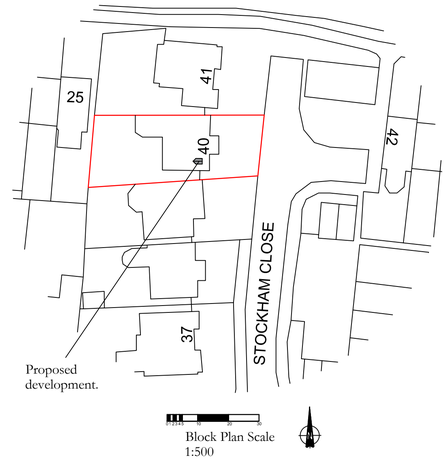


Proposed development.


Block Plan Scale 1:500

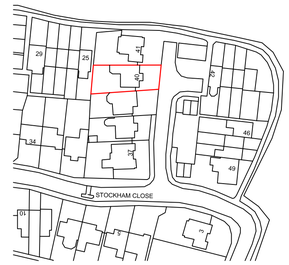


Location Plan Scale 1:1250

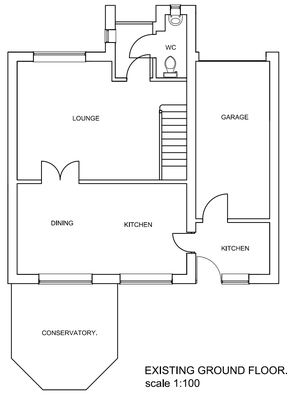


EXISTING GROUND FLOOR.
scale 1:100

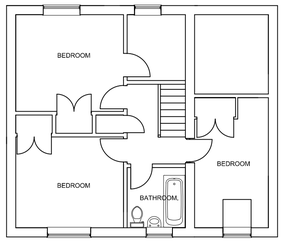


EXISTING 1ST FLOOR.
scale 1:100

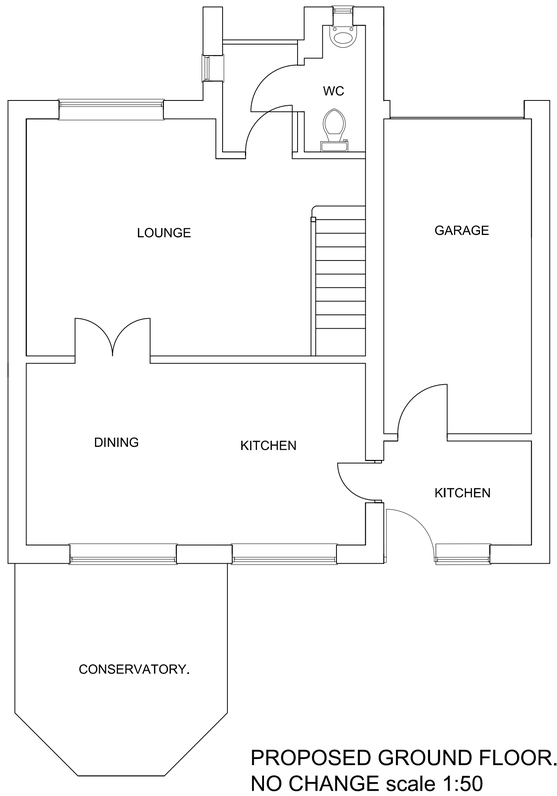


PROPOSED GROUND FLOOR.
NO CHANGE scale 1:50

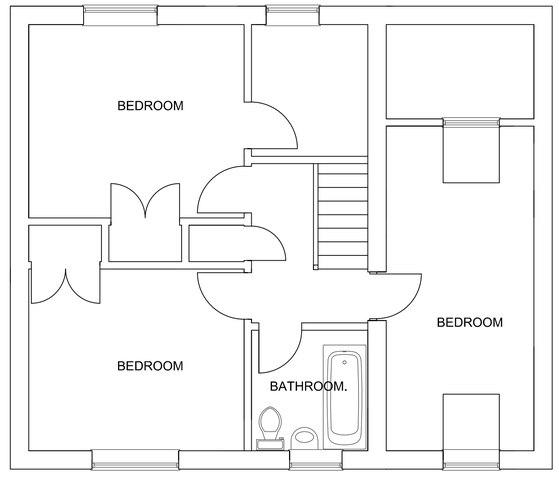

PROPOSED 1ST FLOOR.
scale 1:50

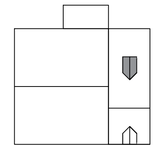

Roof plan
Scale 1:200

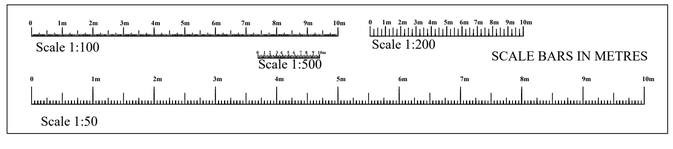

client
Jane Nichols

SITE ADDRESS
40 Stockham Close
Cricklade
Wilts SN6 6EF

PROJECT
Proposed dormer.

RAND PLANNING CONSULTANCY LTD

Phil Rand
Cherry Tree House
Clardon lane
Purton.
Wiltshire
SN5 4HN
TEL 01793 771128

Drawn by	Drawing No
Phil Rand	01
Scales 1:500 1:100 1:50	**Date** 7th Sept 2023