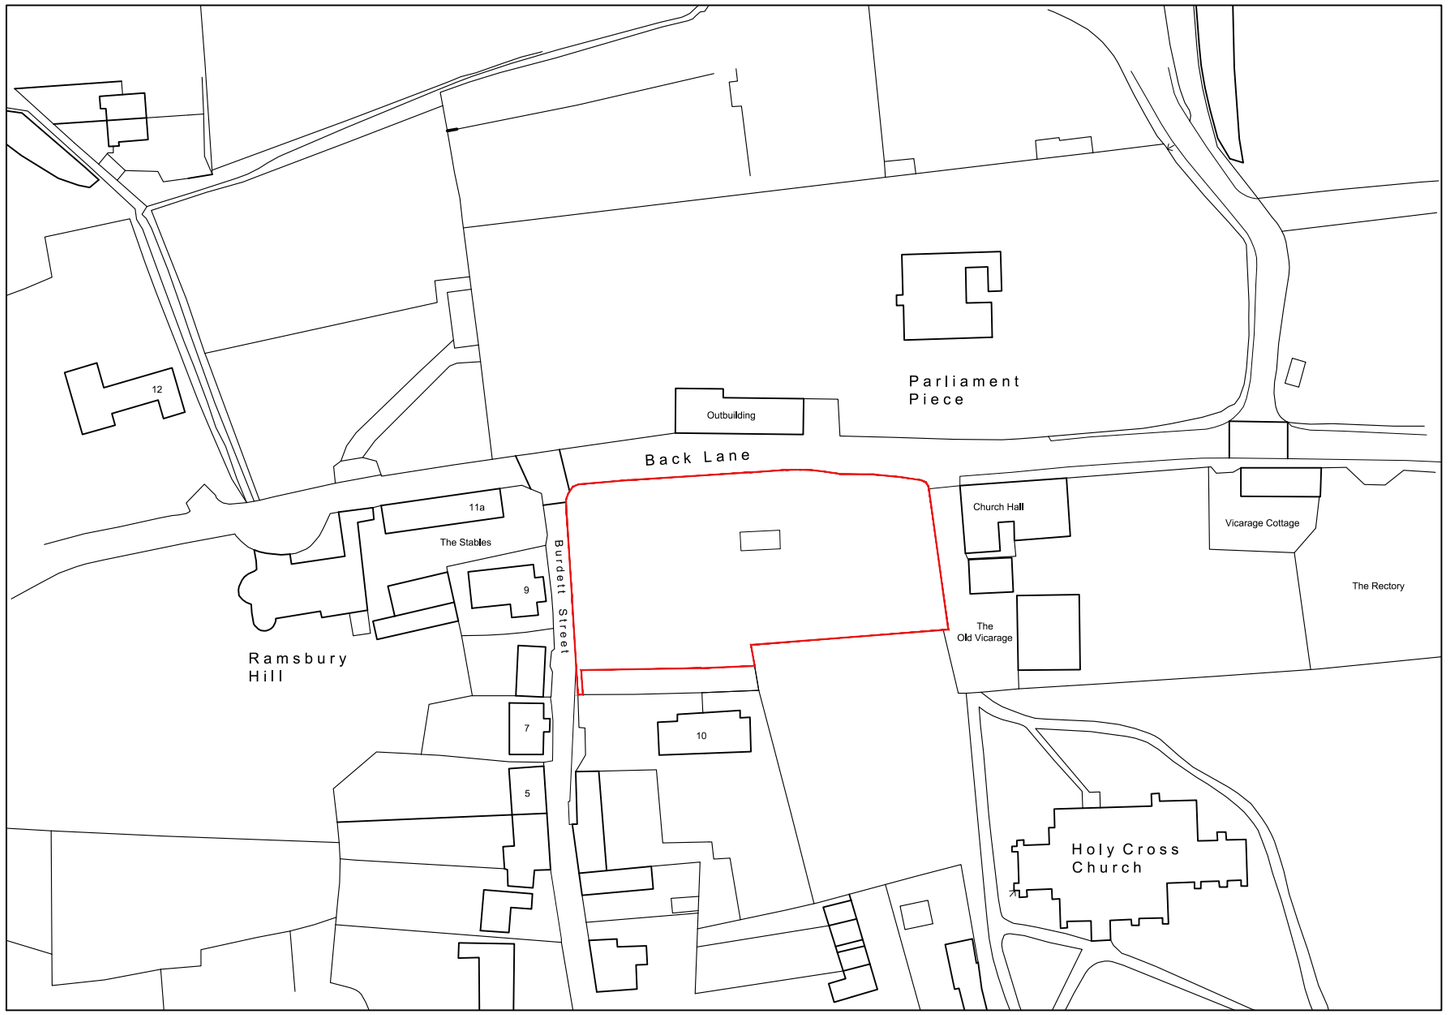


n

0 100

scale bar 1:1250 @ A3 metres

Work Stage	Client	
3	Ian & Alison Mills	
zinc architecture Architectural Design & Management Hope Chapel, Jarvis Street, Eckington, WR10 3AS www.zincarchitecture.co.uk info@zincarchitecture.co.uk		
Drawing Name Location Plan		Scale 1:1250 @ A3
Proposed Dwelling, Back Lane Ramsbury, Wiltshire		Rev. -
Job No **J1119**	Drawing No. 20	