
N

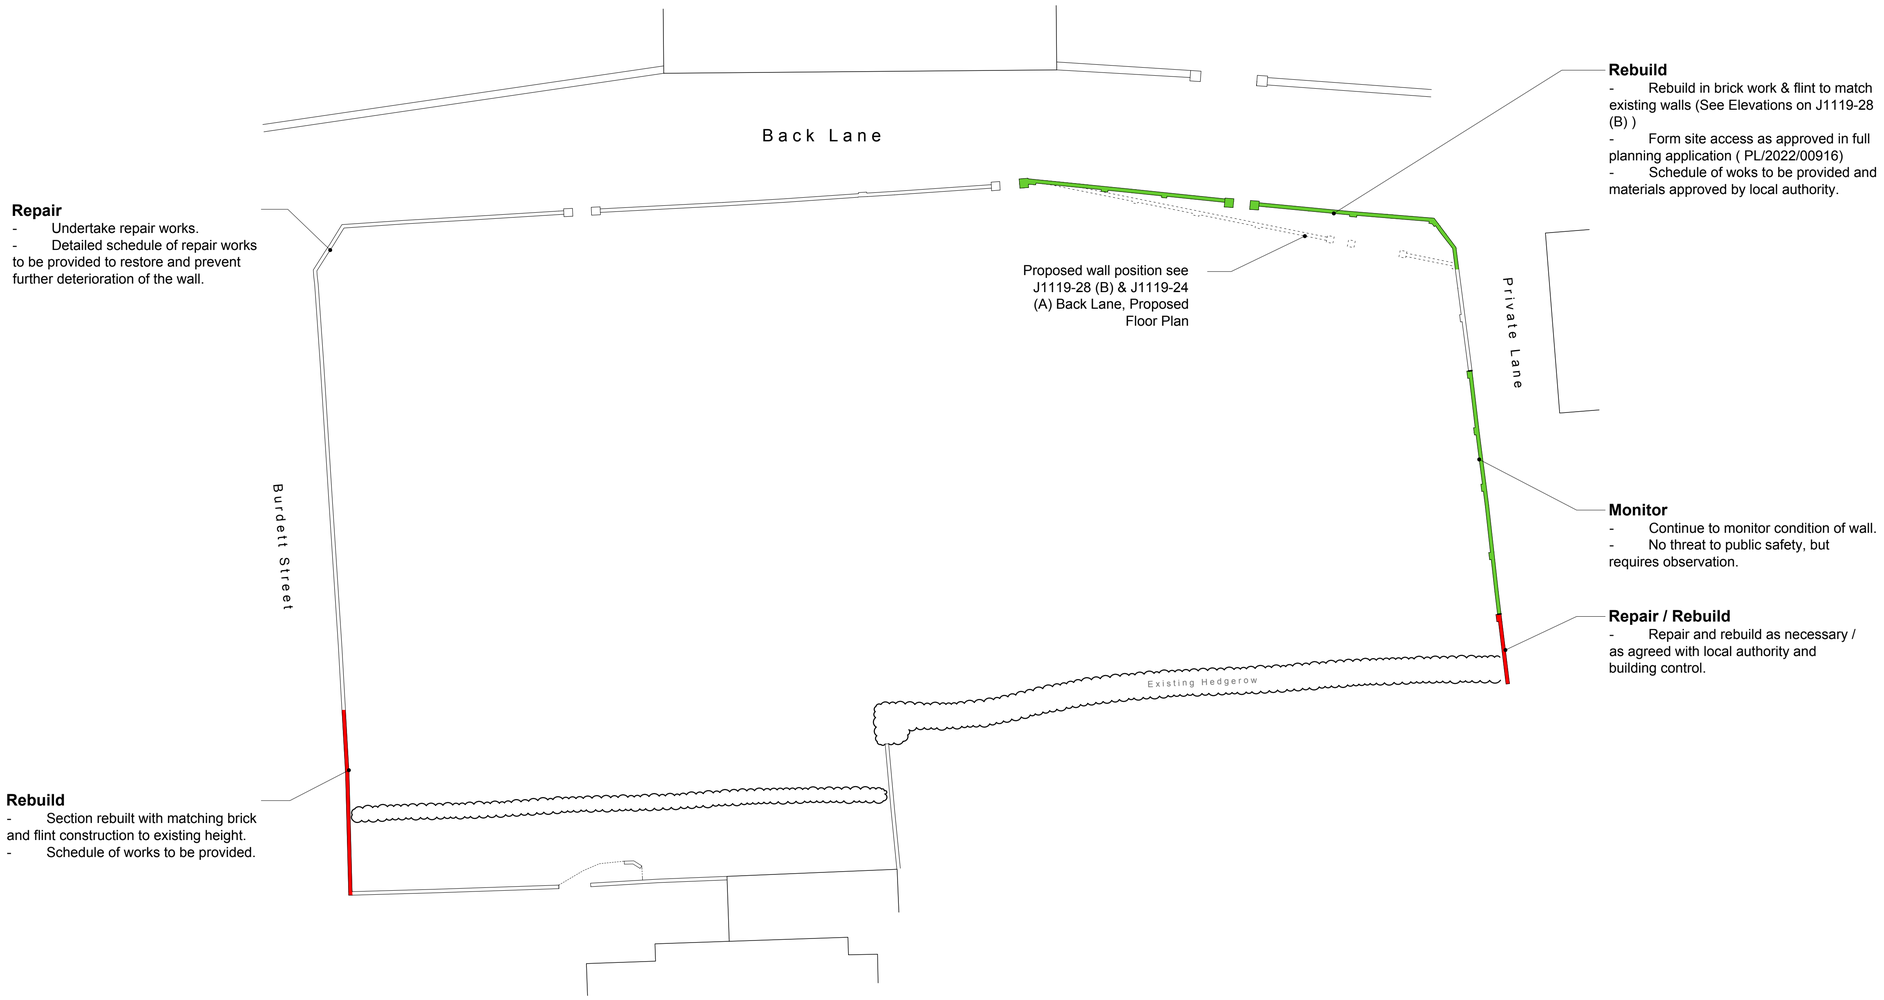

Repair
- Undertake repair works.
- Detailed schedule of repair works to be provided to restore and prevent further deterioration of the wall.

Proposed wall position see J1119-28 (B) & J1119-24 (A) Back Lane, Proposed Floor Plan

Rebuild
- Rebuild in brick work & flint to match existing walls (See Elevations on J1119-28 (B))
- Form site access as approved in full planning application (PL/2022/00916)
- Schedule of woks to be provided and materials approved by local authority.

Monitor
- Continue to monitor condition of wall.
- No threat to public safety, but requires observation.

Repair / Rebuild
- Repair and rebuild as necessary / as agreed with local authority and building control.

Rebuild
- Section rebuilt with matching brick and flint construction to existing height.
- Schedule of works to be provided.

0 20

scale bar 1:200 @ A1 metres

Work Stage 3	
zinc architecture Architectural Design & Management Hope Chapel, Jarvis Street, Eckington, WR10 3AS www.zincarchitecture.co.uk info@zincarchitecture.co.uk	
Drawing Name: Boundary Wall Proposed Works Plan	Scale: 1:200 @ A1
Land South of Back Lane, Ramsbury, Wiltshire	Rev. A
Job No J1119	Drawing No. 27