




Existing East Elevation
(Along Private Drive)

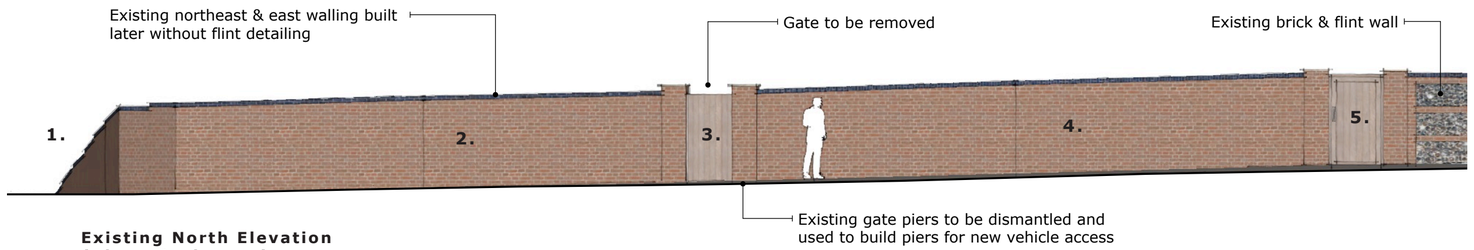

Existing North Elevation
(Along Back Lane)

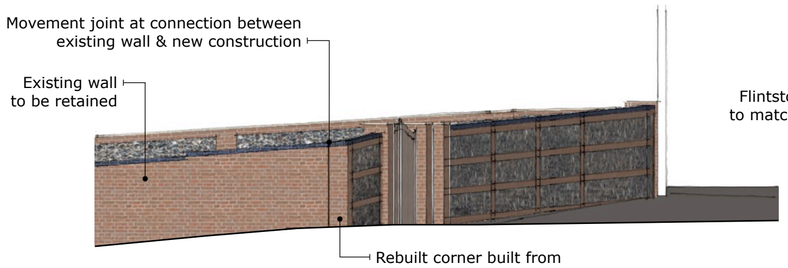

Proposed East Elevation
(Along Private Drive)

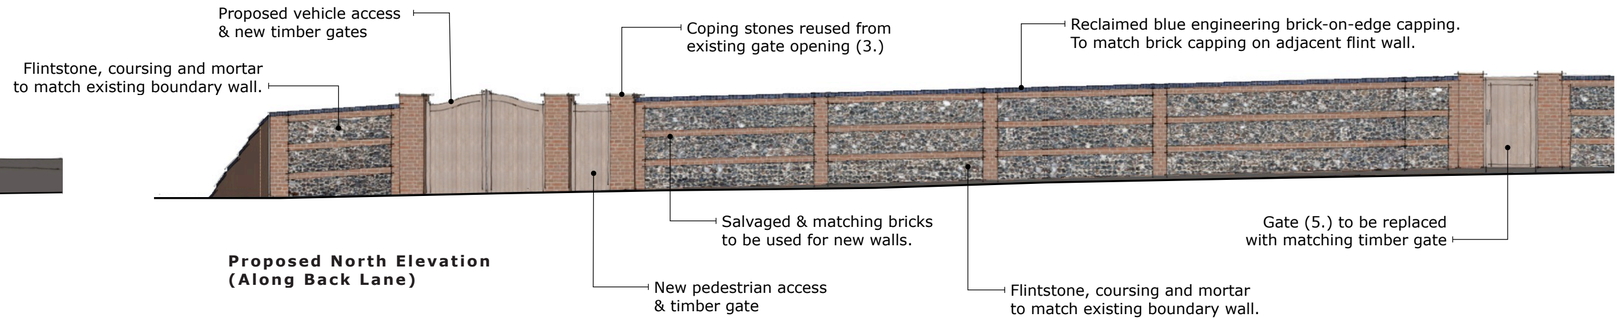

Proposed North Elevation
(Along Back Lane)



1.



2.




3.



4.



5.

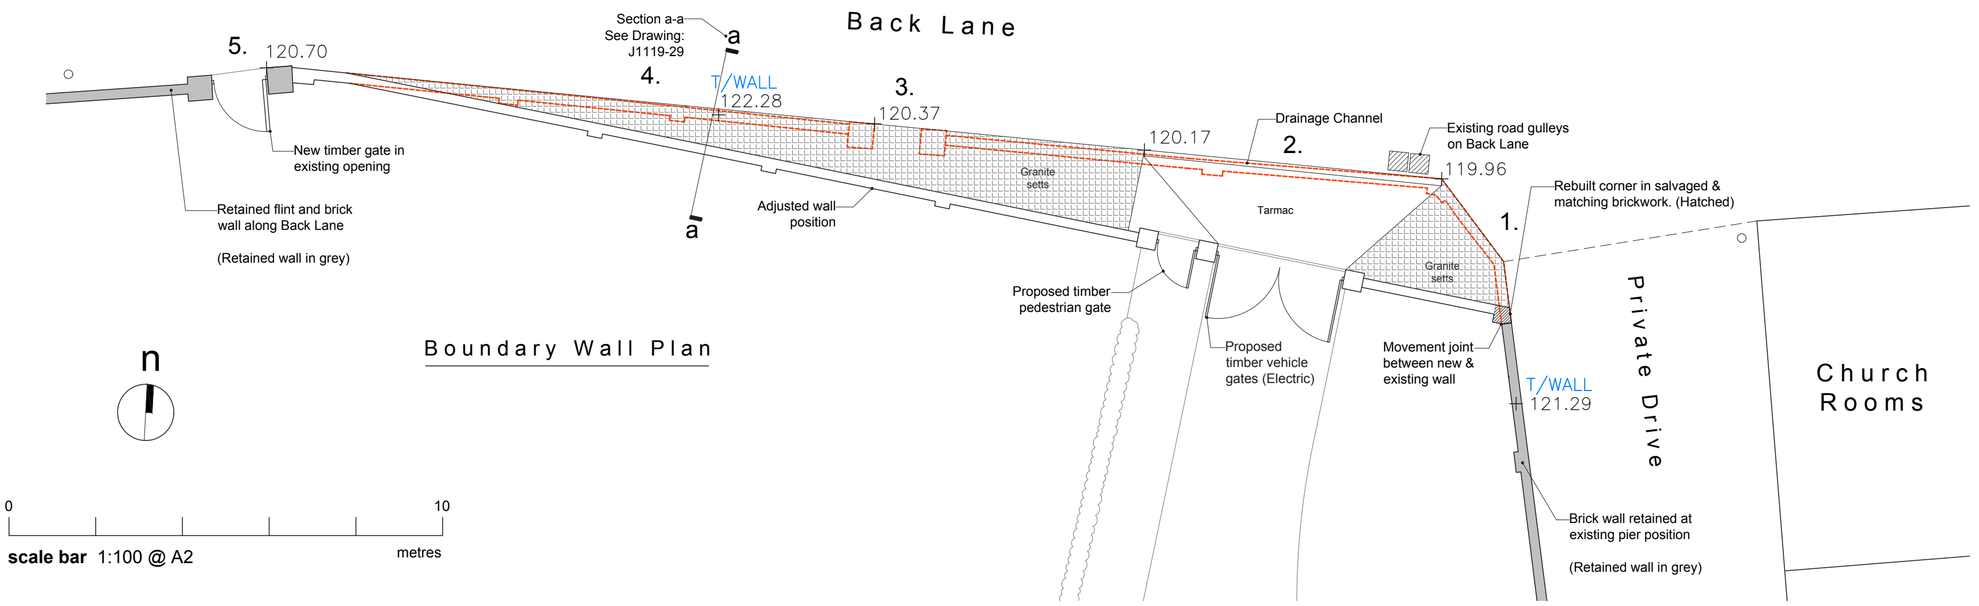

Boundary Wall Plan

Work Stage 3	
zinc architecture Architectural Design & Management Hope Chapel, Jarvis Street, Eckington, WR10 3AS www.zincarchitecture.co.uk info@zincarchitecture.co.uk	
Drawing Name: Boundary Wall Alterations Plans & Elevations	Scale: 1:100 @ A2
Land South of Back Lane, Ramsbury, Wiltshire	Rev. C
Job No: J1119	Drawing No.: 28