
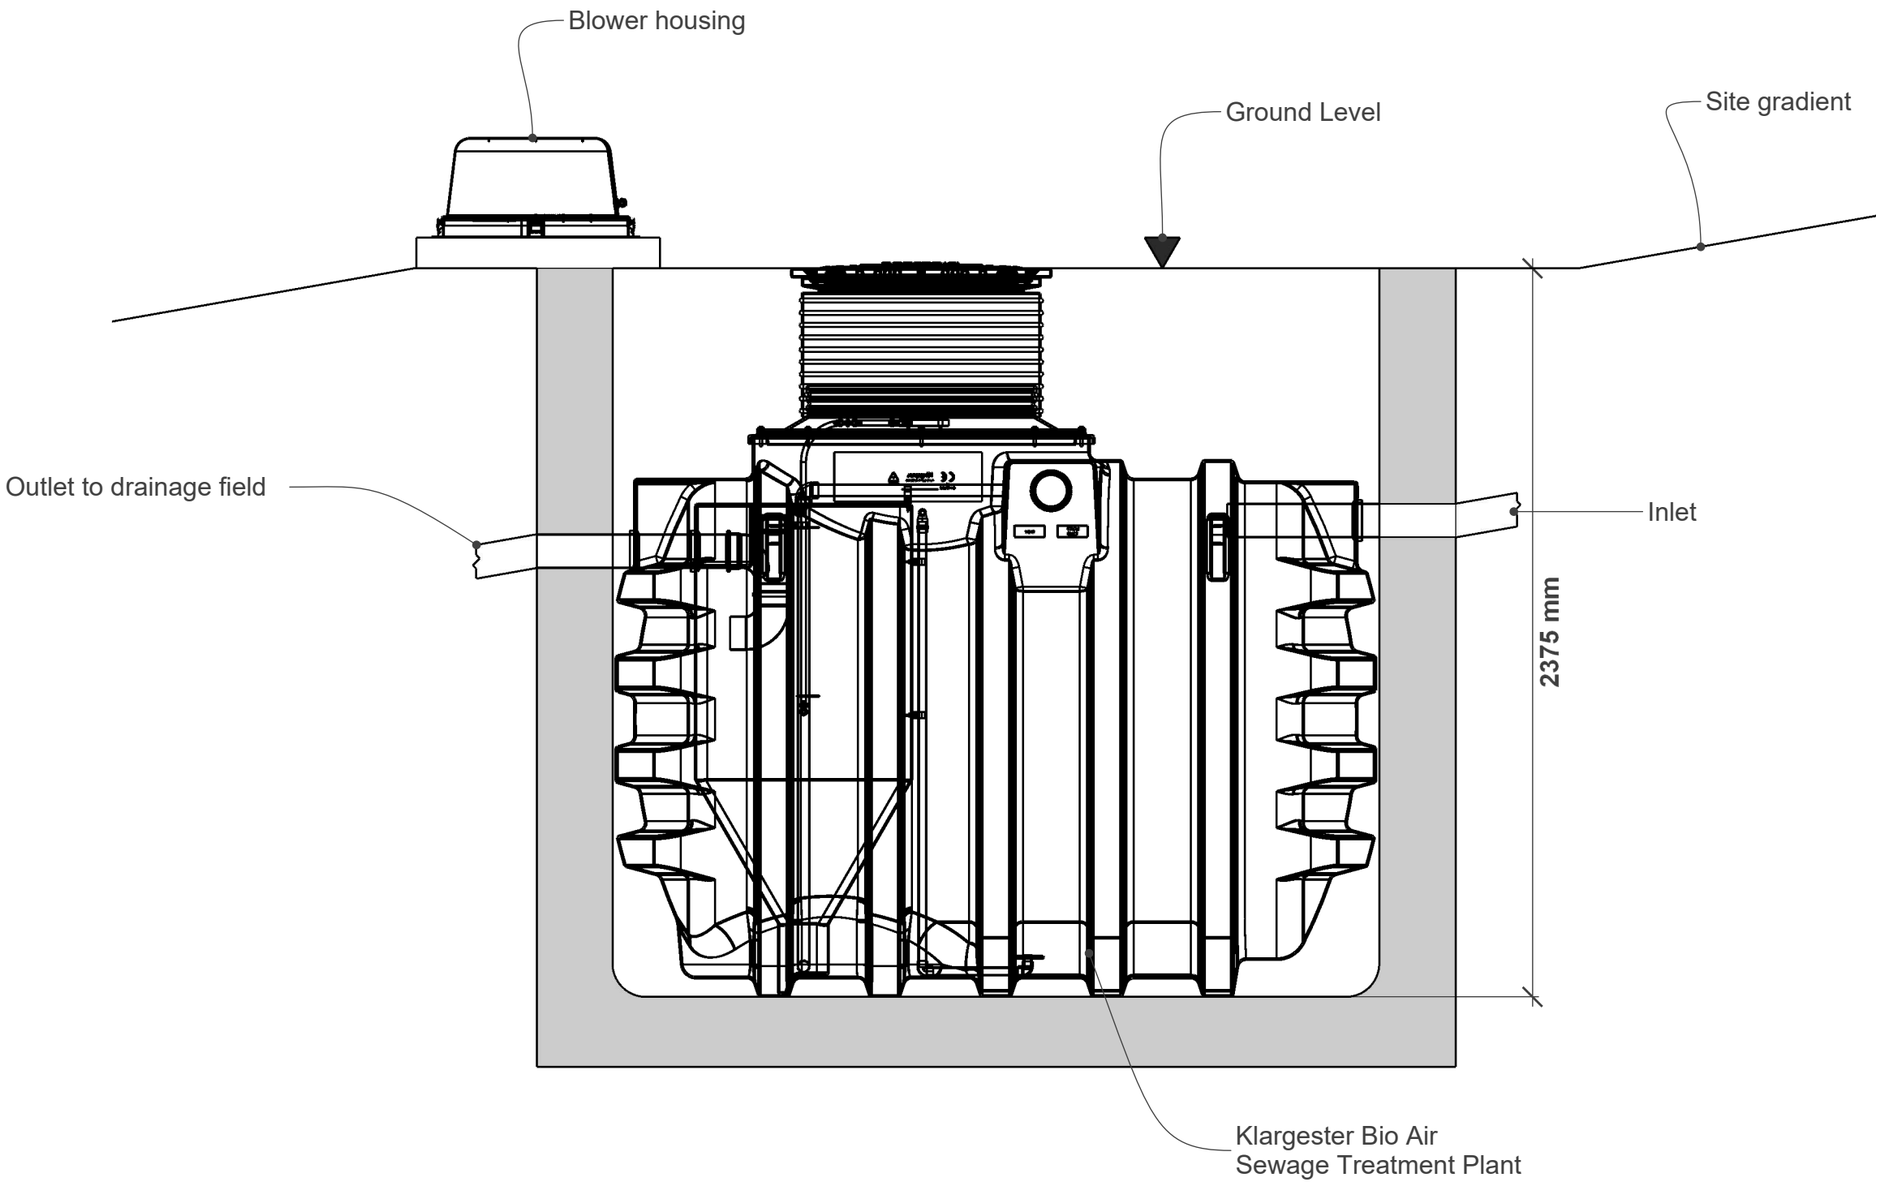


Scale: 1:20 A3

Section - Proposed Sewage Treatment Plant

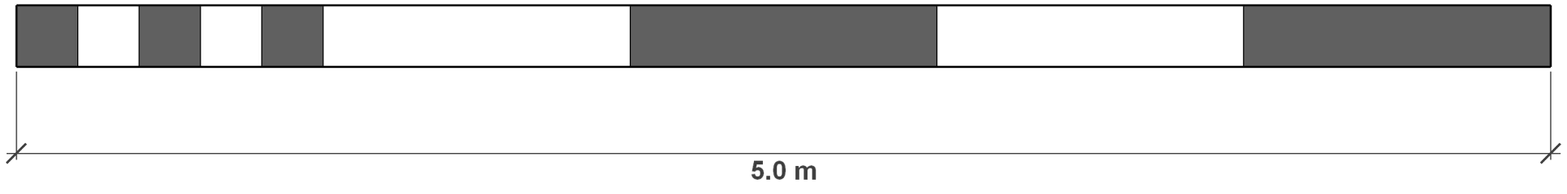

Design and Planning Works Ltd
www.theplanningworks.co.uk