SCALE BAR
DIMENSIONS IN METRES

0m 10m 20m 30m 40m 50m

SCALE 1:500

Mapserve OS partner license number is 100053143.

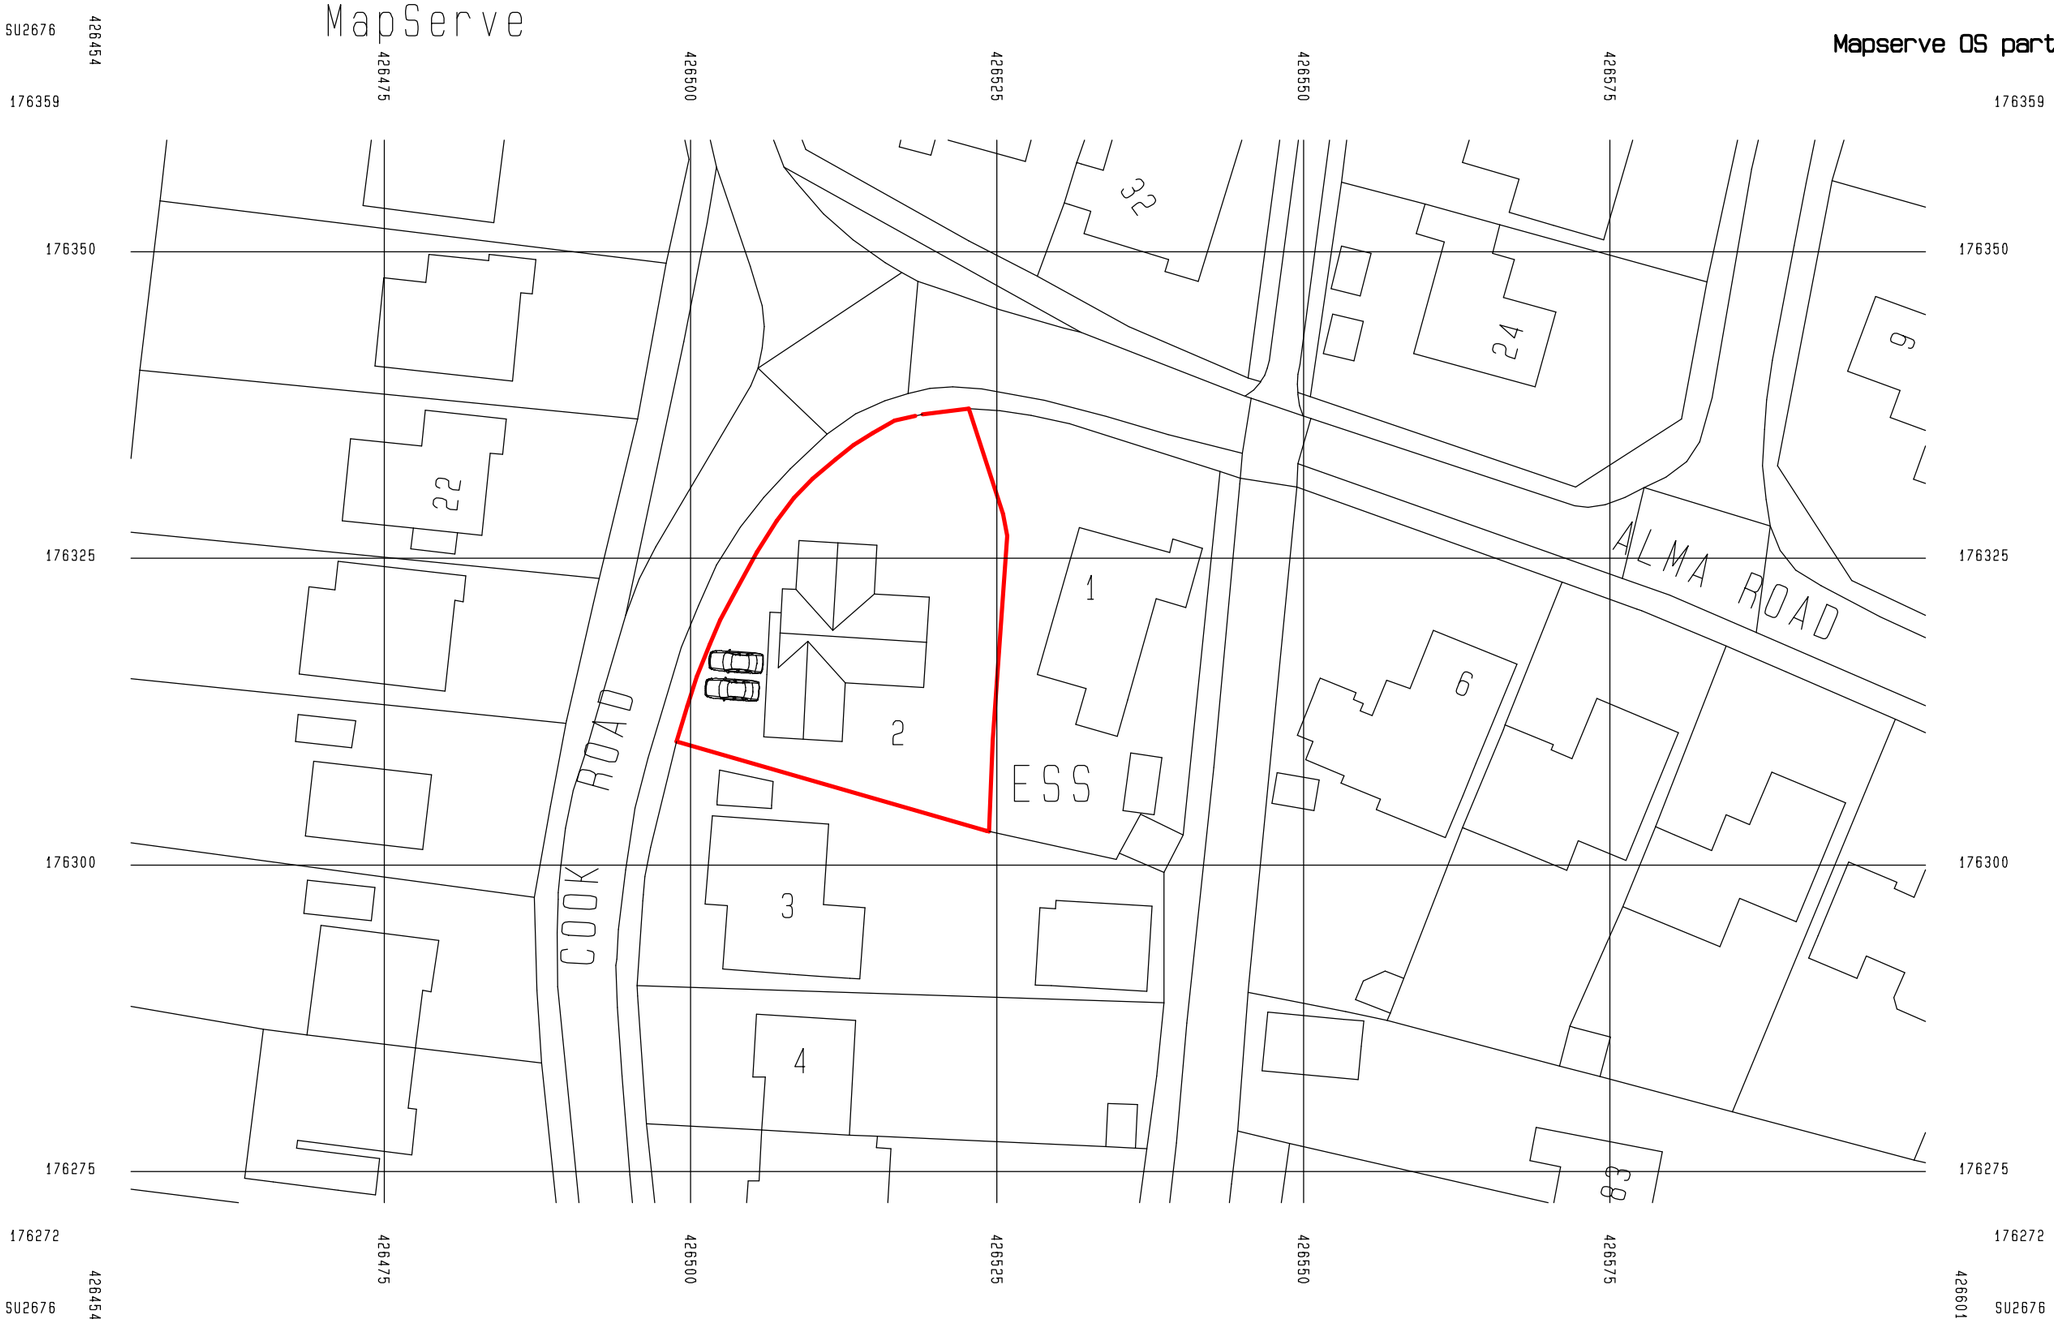

Revision A 2-3-2022
Parking added as requested by the planning officer

NEIL ARMSTRONG
ARCHITECTURAL SERVICES

31 Church Ground, South Marston,
Swindon, Wilts. SN3 4FL. Tel: (01793) 832158

client
MR AND MRS C CHAPLIN
BRAMLEYS
HIGHLEIGH ROAD
HIGHLEIGH, CHICHESTER
PO20 7NR

project
2 COOK ROAD
ALDBOURNE
WILTS
SN8 2EG

title
PROPOSED SITE PLAN

scale	date	drawn
1:500	13-2-2022	NBA
		paper A3

revision	no.
A	Y22-107-4

Work to figured dimensions only.
Any queries should be
referred to the address shown above.

This drawing is the Copyright of
Neil Armstrong Architectural Services
and shall not be altered, copied or reproduced
in anyway without prior written consent.

Crown copyright 2022 Ordnance Survey 100053143