New dwelling, Rollestone Road

This drawing is copyright and is not to be reproduced. The contractor will be held responsible for the accuracy of works involving the setting out and checking of all dimensions on the drawing and on site. Dimensions must not be scaled from this drawing.

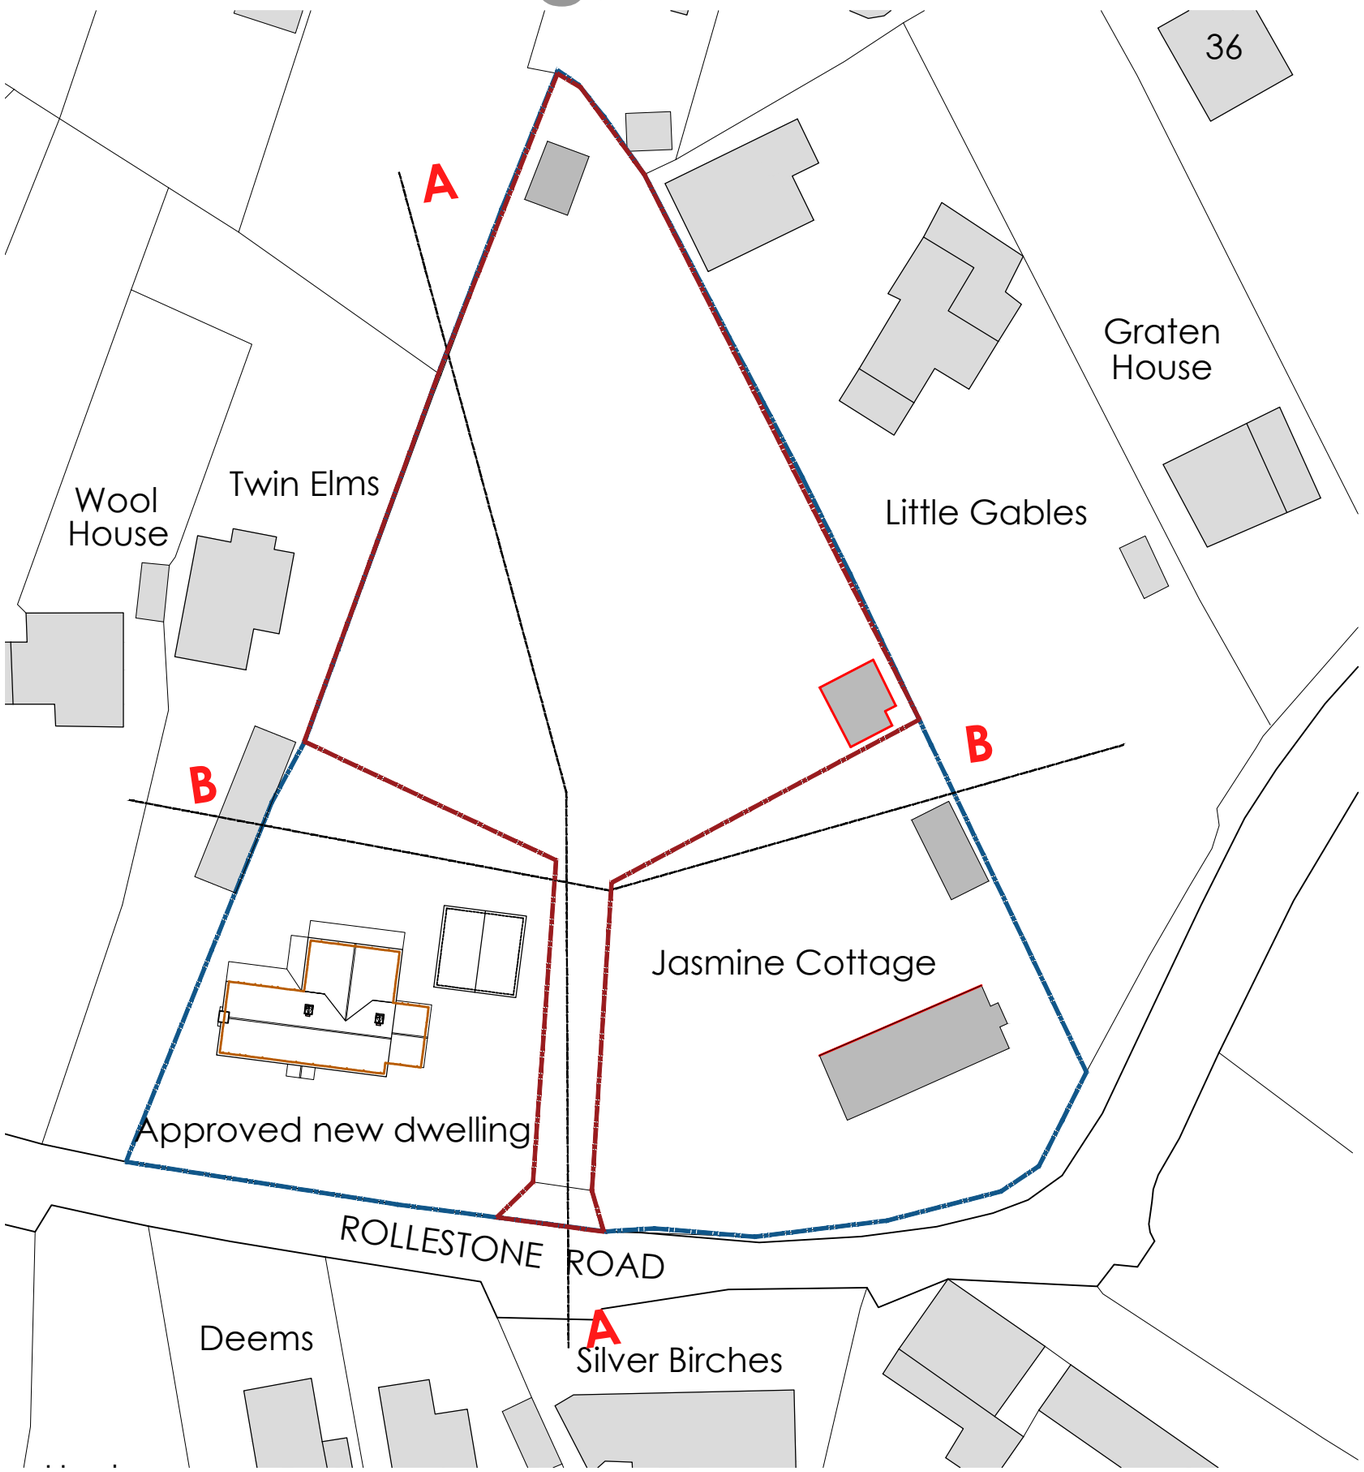

Site Plan 1:500

(License No - LIG0810)



Ordnance Survey (c) Crown Copyright 2018. All rights reserved. Licence number 100022432

Location Plan 1:1250

0 5 10 15 20 25

0 5 10 15 20 25 30 35 40 45 50 55 60

Rev -

Client: Mr Higton		**Planning**	
Project: Proposed New dwelling, Rollestone Road, Shrewton, SP3 4HG		Drawing No: **338-02-001**	Revision:
Title: Existing Site location plan	Drawn: nb / Check:	Scale: :500/1250 @a3	First Issue: May 2023

birch architects
Lambourne, Grove Lane, Redlynch, Salisbury, Wilts, SP5 2NR
T: +44 (0)1725 510407
e: info@bircharchitects.co.uk