
The Old Brewery

This drawing is copyright and is not to be reproduced. The contractor will be held responsible for the accuracy of works involving the setting out and checking of all dimensions on the drawing and on site. Dimensions must not be scaled from this drawing.

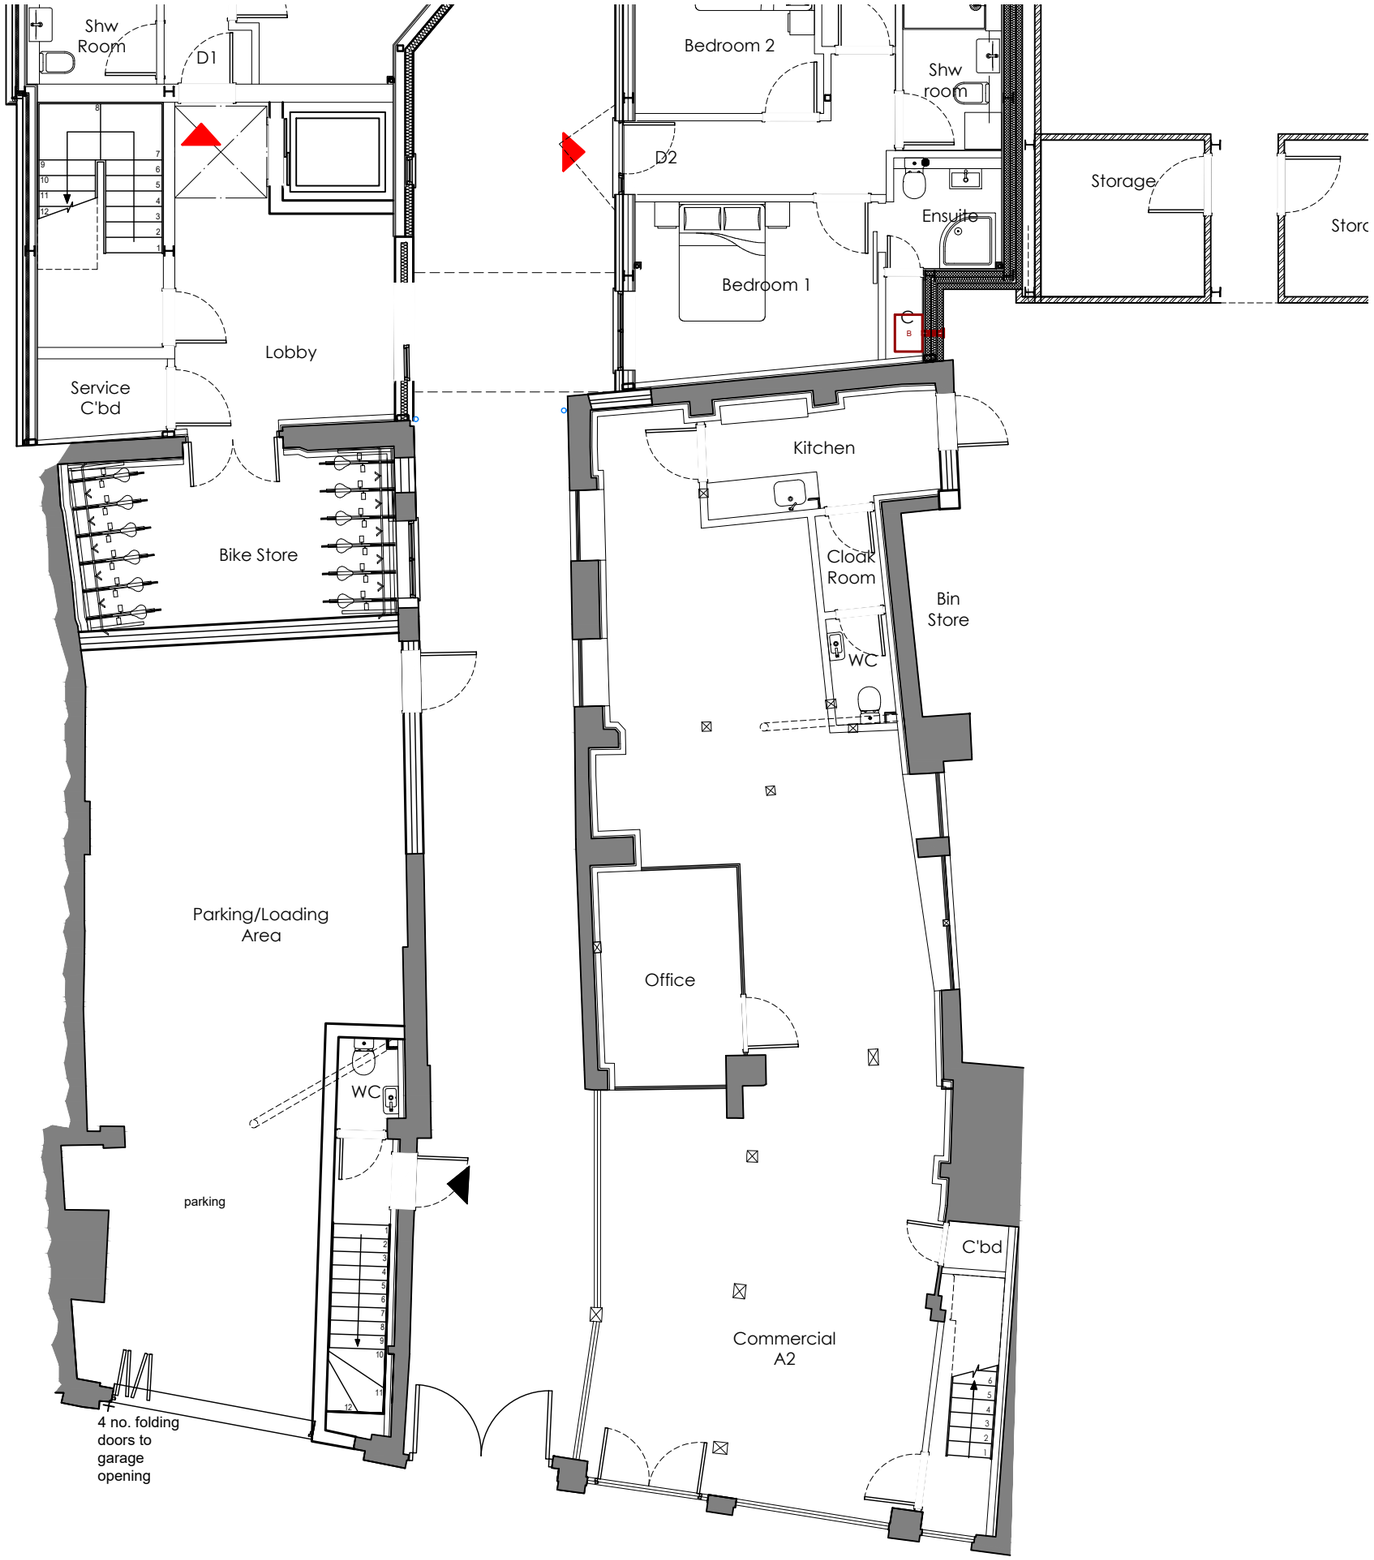

Existing ground floor plan 1:100

1:100 0 1 2 3 4 5

Listed building application

Rev -

birch architects
Lambourne, Grove Lane, Redlynch, Salisbury, Wilts, SP5 2NR
T: +44 (0)1725 510407
e: info@bircharchitects.co.uk

Client: Derek Warwick Developments		**Planning**	
Project: New balcony and garage doors @ The Old Brewery, Salisbury, SP1 2AP		Drawing No: **0199-02-002**	Revision: /
Title: Existing ground floor	Drawn: nb Check:	Scale: 1:100@A3	First Issue: Aug 2022