

The Old Brewery


This drawing is copyright and is not to be reproduced. The contractor will be held responsible for the accuracy of works involving the setting out and checking of all dimensions on the drawing and on site. Dimensions must not be scaled from this drawing.

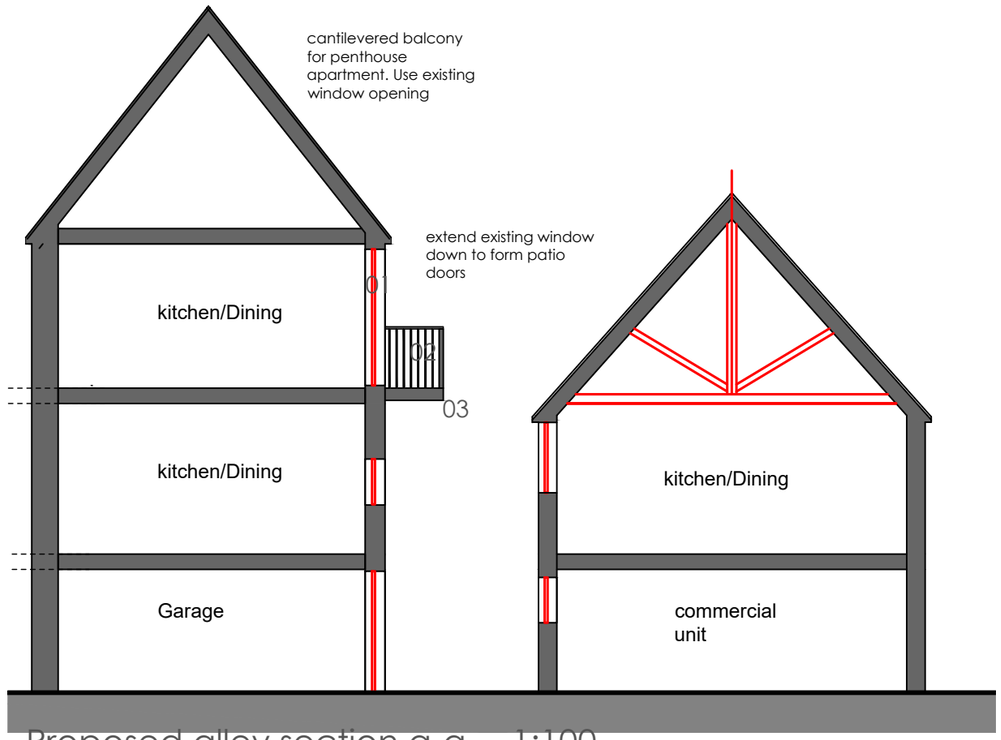

Proposed alley section a-a _ 1:100

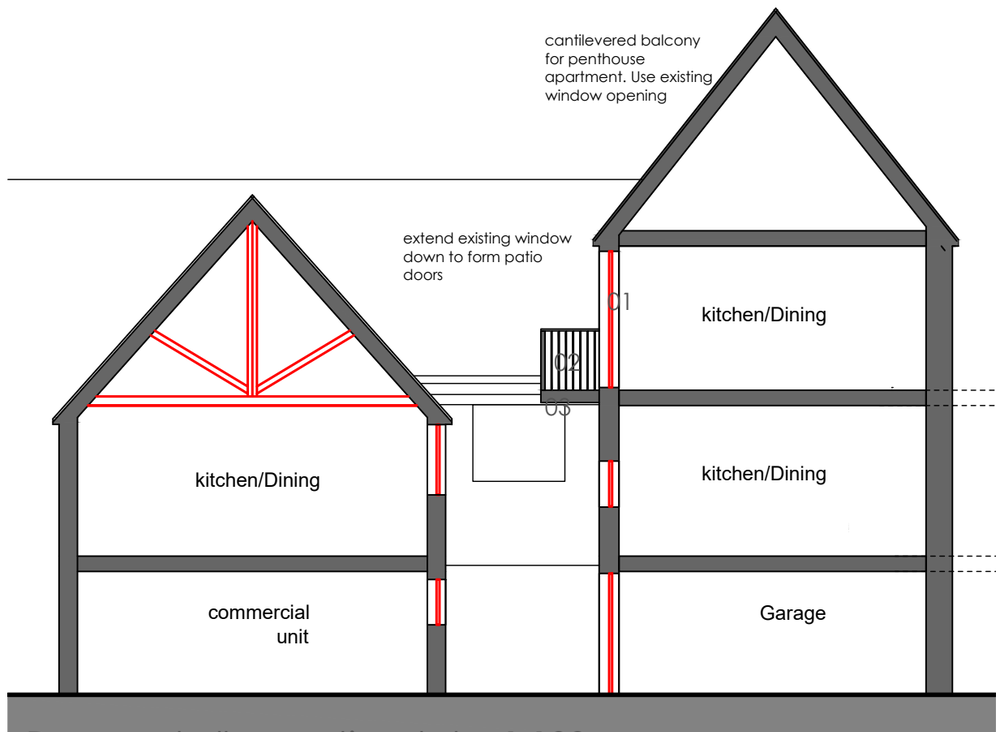

Proposed alley section b-b _1:100

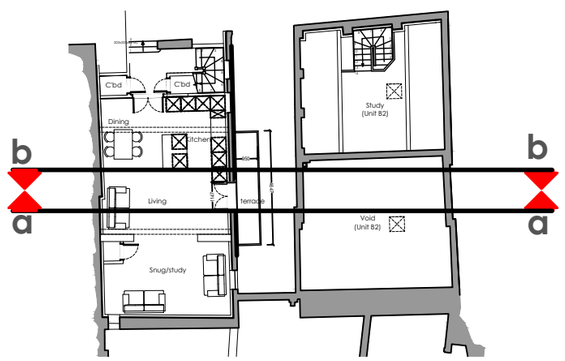

key plan

Material Key:

1. Patio Doors - Black aluminium
2. Balcony balustrade - metal black
3. Balcony deck - metal black
4. Garage Bifold Doors - Grey timber herringbone

1:100 0 1 2 3 4 5

Listed building application

Rev -

birch architects
Lambourne, Grove Lane, Redlynch, Salisbury, Wilts, SP5 2NR
T: +44 (0)1725 510407
e: info@bircharchitects.co.uk

Client: Derek Warwick Developments		**Planning**	
Project: New balcony and garage doors @ The Old Brewery, Salisbury, SP1 2AP		Drawing No: **0199-02-008**	Revision: /
Title: Proposed section	Drawn: nb / Check:	Scale: 1:100@A3	First Issue: Aug 2022