NOTES:


All dimensions to be verified on site by Main Contractor before the start of any shop drawings or work whatsoever eithher on their own behalf or that of sub-contractors.

Report any discrepancies to the Contract Administrator at once.


This drawing is to be read with all relevant Architect's and Engineer's drawings and other relevant information.

© Funlab Ltd


1:50
0 0.5 1.0 1.5 2.5m

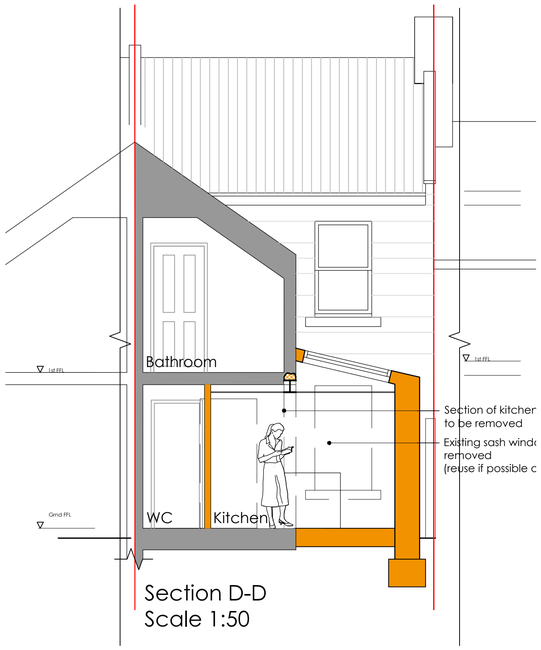


Section D-D
Scale 1:50

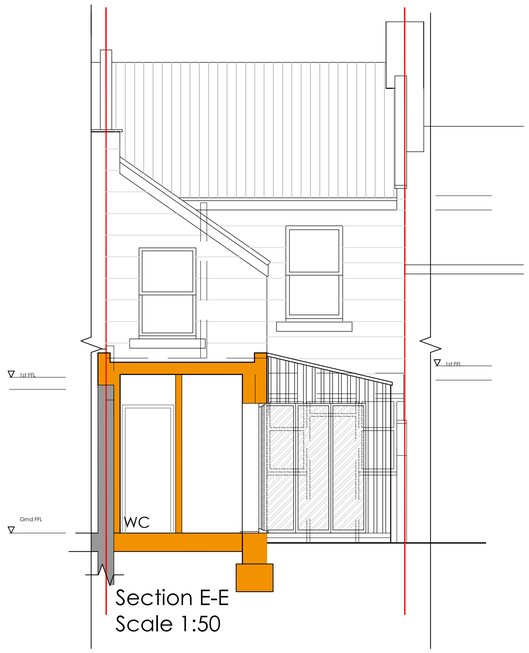

Section E-E
Scale 1:50

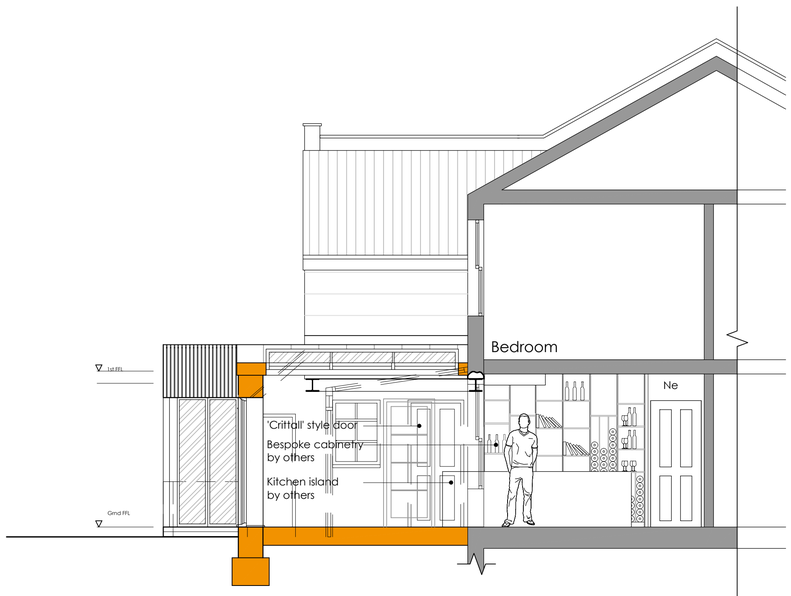

Elevation A-A
Scale 1:50

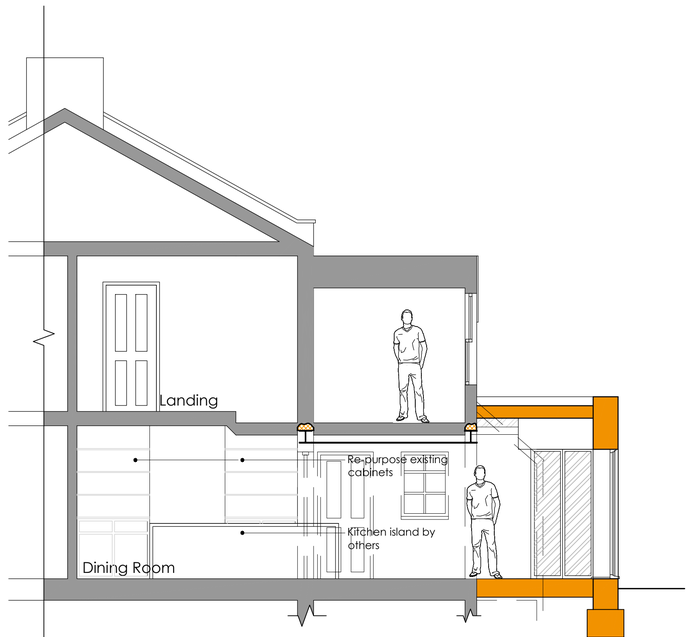

Elevation B-B
Scale 1:50

Rev	Description	By	Date
Rev	Description	By	Date

STAGE:
PLANNING

Fun:lab.
space • place • make

a: 17 Foundry Barton, Frome, Somerset, BA11 3HX
e: hi@funlabdesign.co.uk
i: www.funlabdesign.co.uk

CLIENT:
Nolan
19 Fairmead View
Box
Wiltshire. SN13 8ND

SITE:
As Above

DRAWING:
Proposed Sections

SCALE:	DATE:	BY:	CHECKED:
1:50 @A1	11/07/23	LH	xx
PROJECT REF:	DRAWING No.:		REVISION:
23-1053	203		----