Material Key. Proposed New External Materials

1. Timber . Vertically Clad . Treatment TBC
2. Stonework . To Match Existing with Modern Treatment
3. Windows . Aluminium Framed and Powder Coated. R & L Colour TBC
4. Aluminium Cladding .
5. Rooflights . Conservation Style Velux Rooflights or Similar Approach . Set Flush with Roof

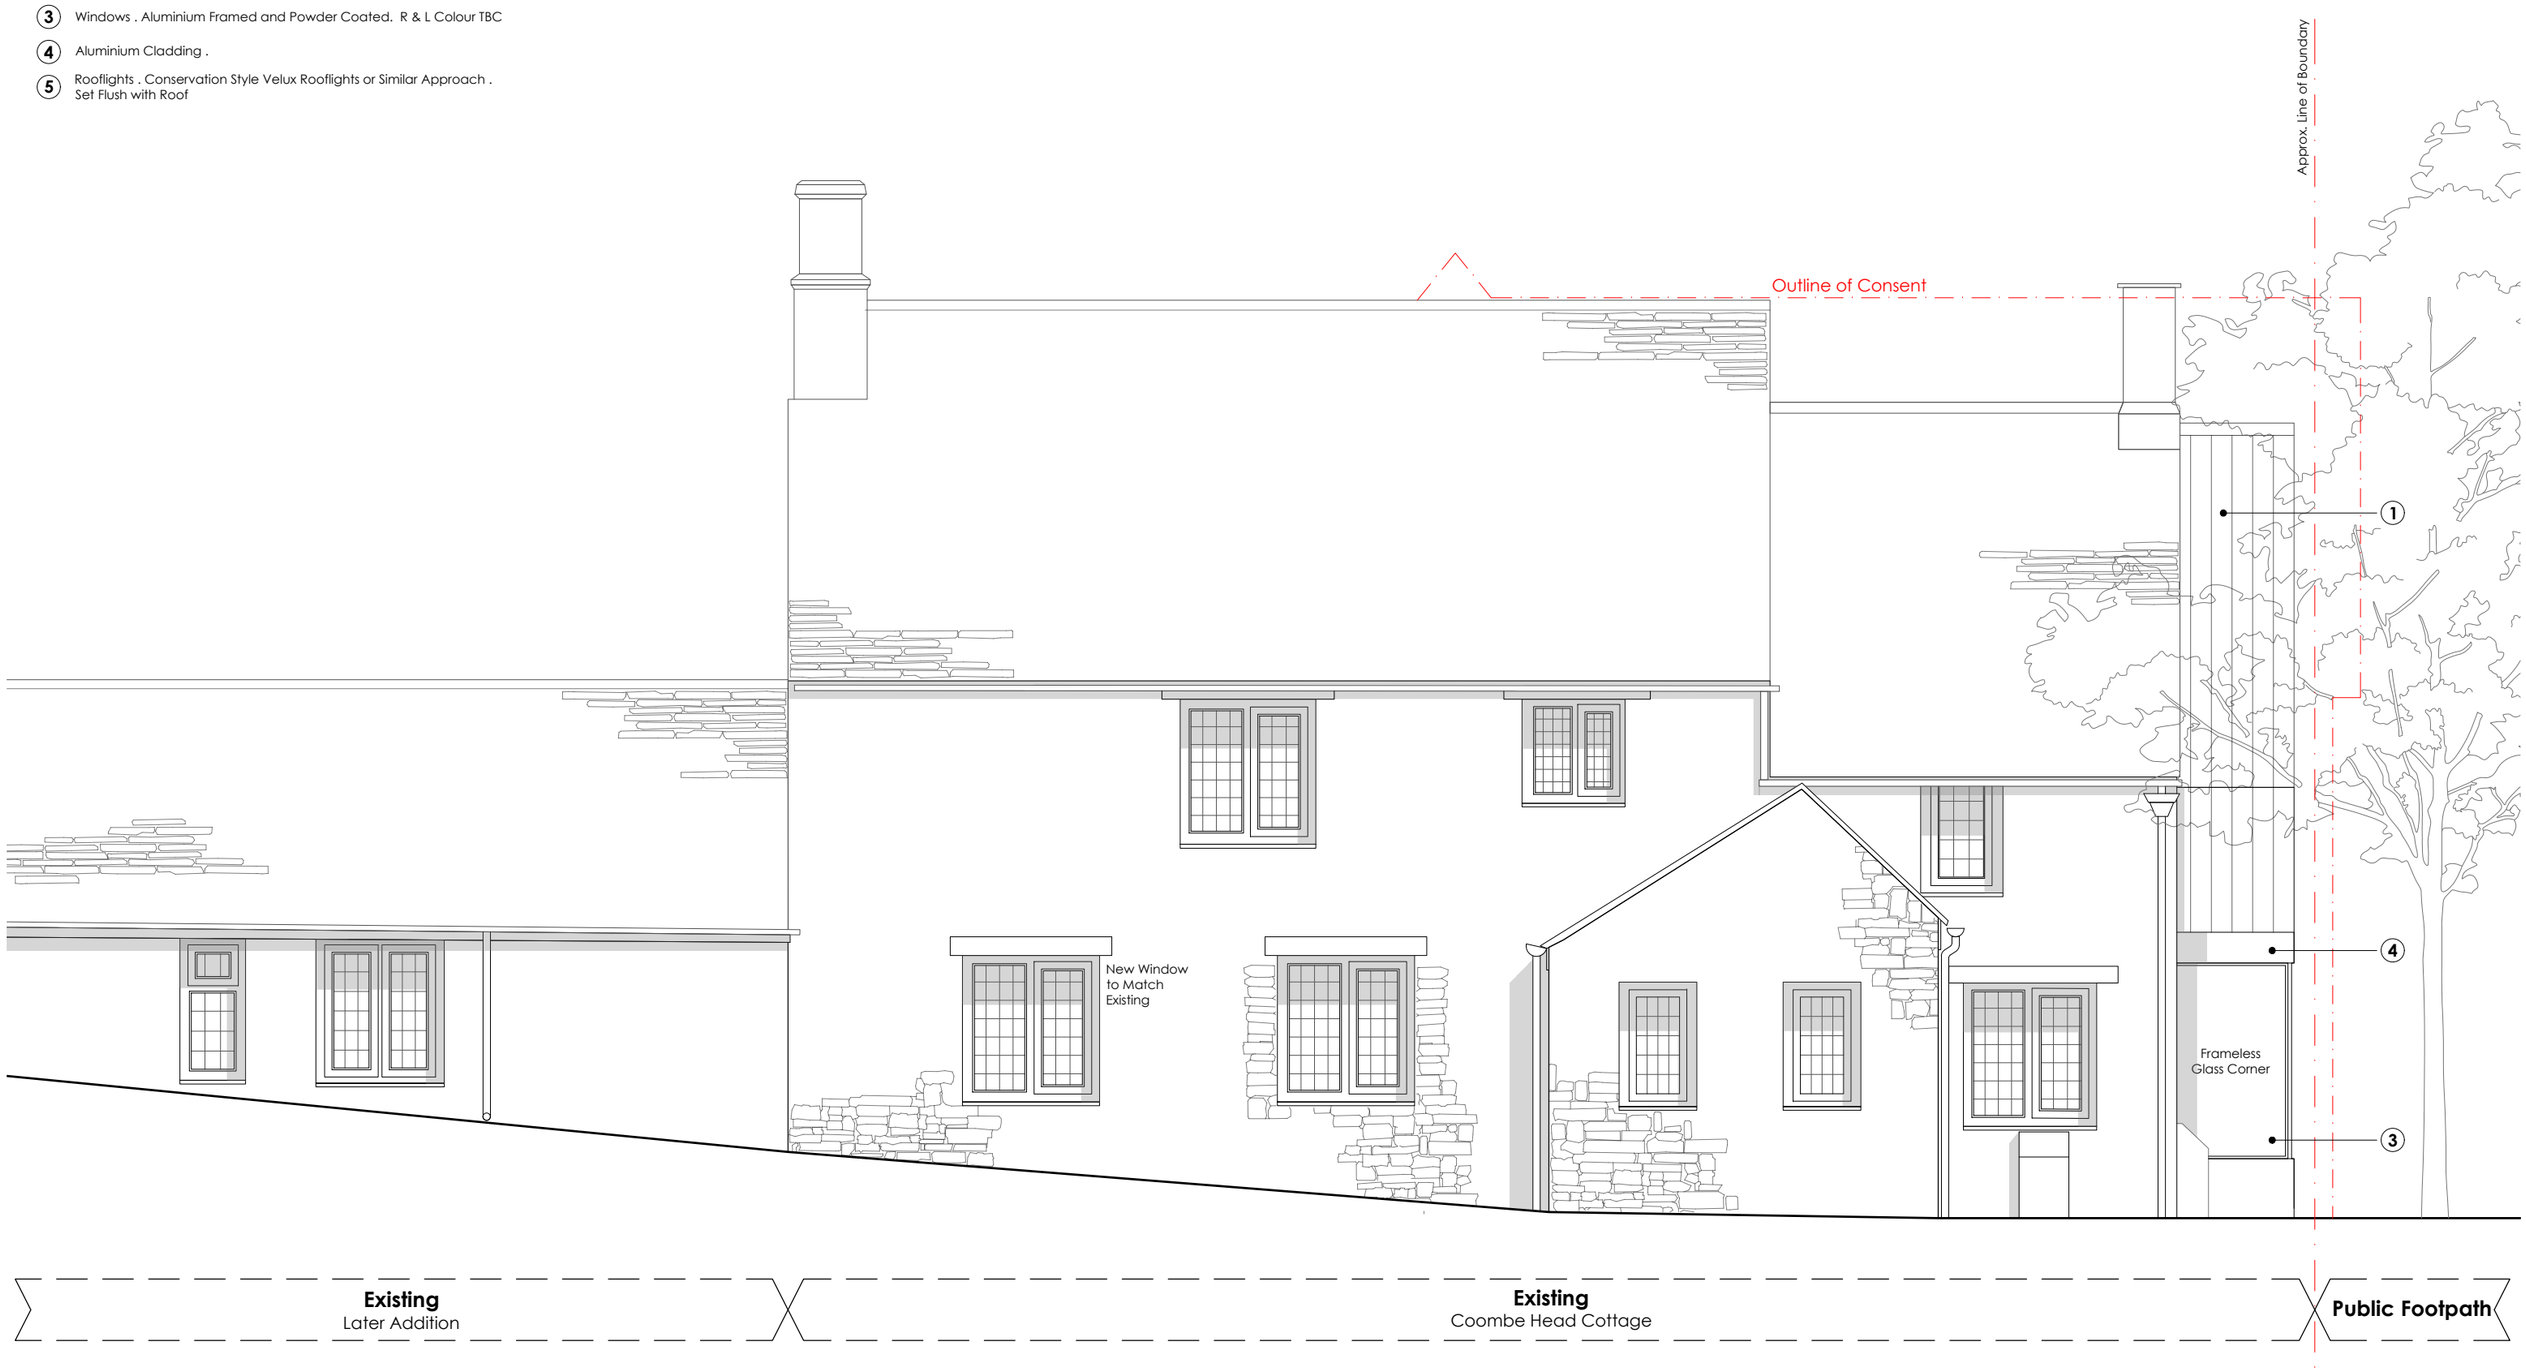

0 0.5 1 2 4 6 8

scale bar . do not scale from this drawing . scale bar is included as a requirement of statutory approvals only
note to contactor_use only figured dimensions for construction

rev .	date .	details .	drawn by .	checked by .
--	2023.07.27	first issue	TKB	MLR

1.50_A3
1.25_A1

District.

Studio 4 . Blackwater Court . 17-19 Blackwater Street . London . SE22 8SD
020 7871 3101
studio@districtarchitects.co.uk
www.districtarchitects.co.uk

this drawing is copyright .

Planning

project: Proposed Elevation DD
Coombe Head Cottage
Giddeahall . Chippenham . SN14 7ES

client: Mr. Ben Johnson and Ms. Victoria Johnson

job no . 138. (3) stage . 1 type / place . 203 series / number _-- revision