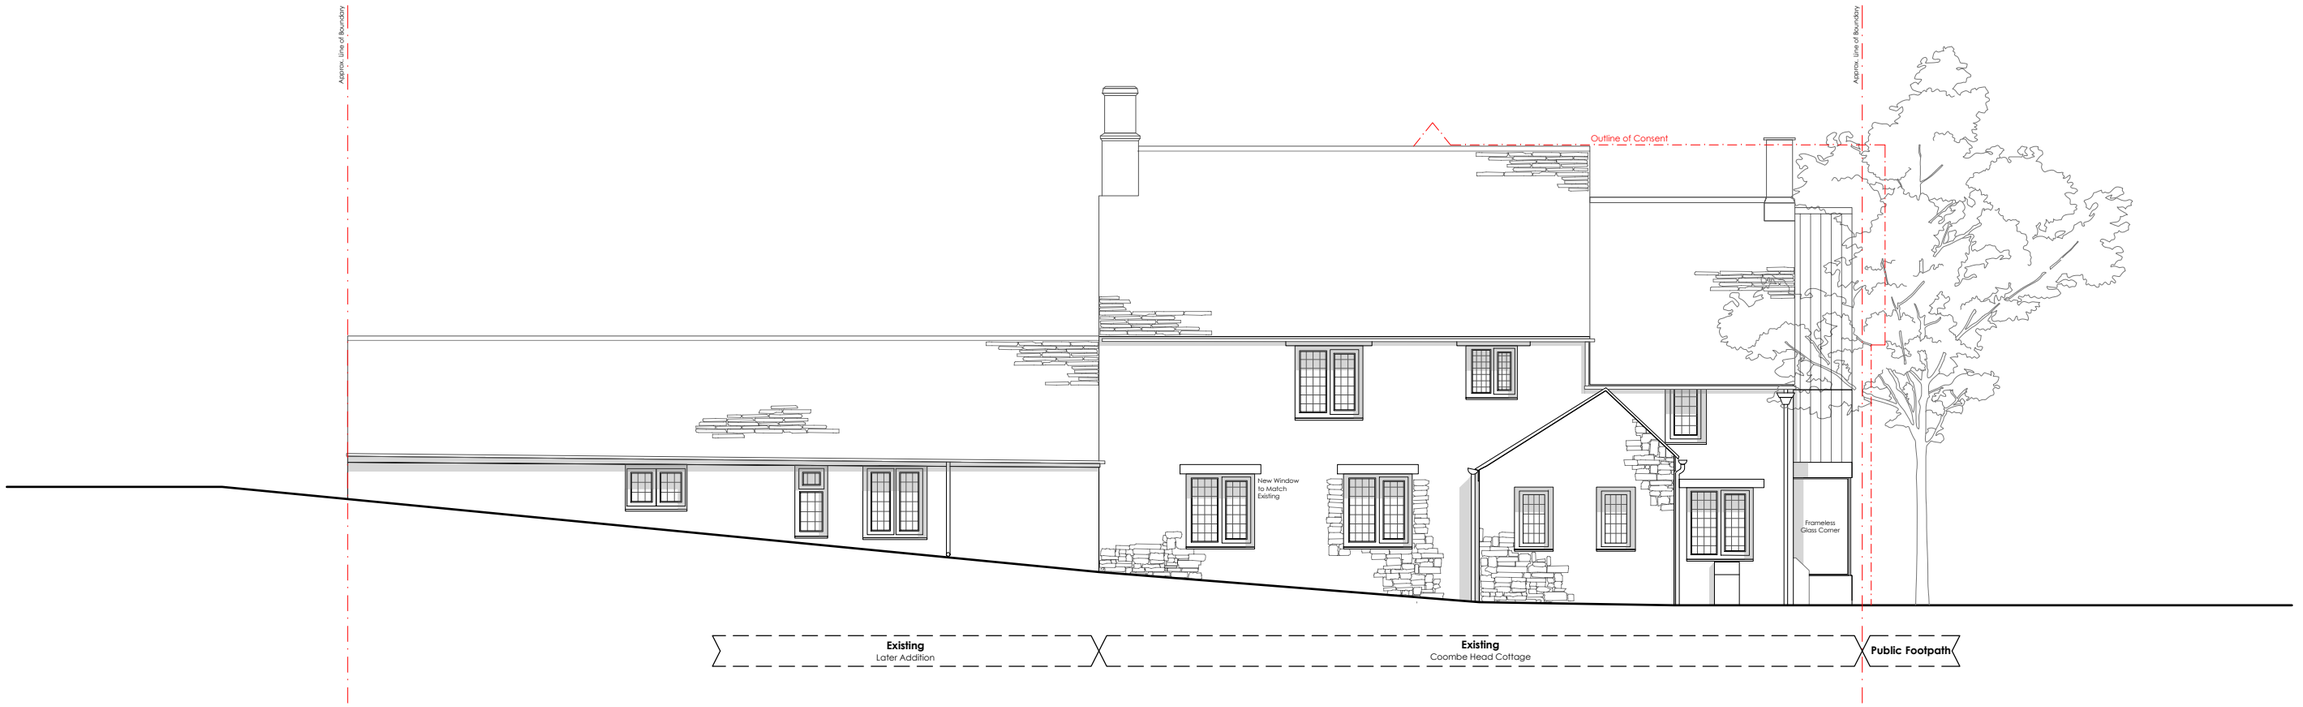

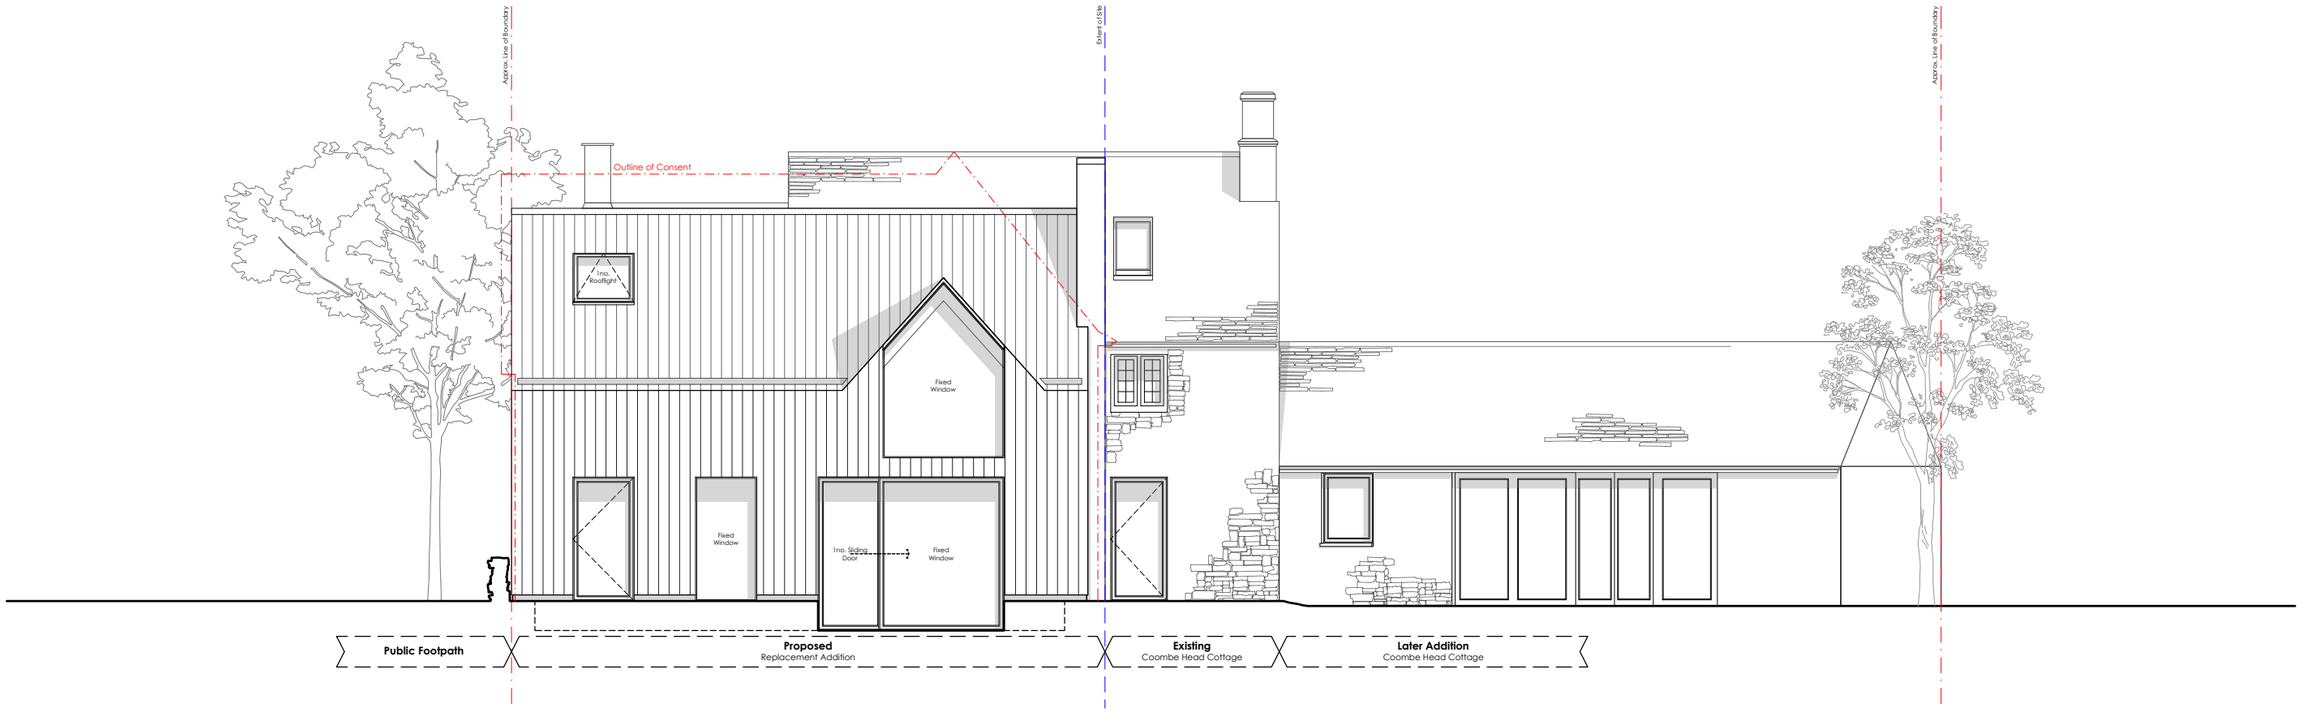

0 1 2 4 8 12 16

scale bar . do not scale from this drawing . scale bar is included as a requirement of statutory approvals only
note to contactor_use only figured dimensions for construction

rev .	date .	details .	drawn by .	checked by .
--	2023.07.27	first issue	TKB	MLR

1.100_A3
1.50_A1

District.

Studio 4 . Blackwater Court . 17-19 Blackwater Street . London . SE22 8SD
020 7871 3101
studio@districtarchitects.co.uk
www.districtarchitects.co.uk
this drawing is copyright .

Planning

Proposed
Long Elevations . 1:100 Scale

project: Coombe Head Cottage
Giddeahall . Chippenham . SN14 7ES

client: Mr. Ben Johnson and Ms. Victoria Johnson

job no . 138. (3) stage . 1 type / place . 204 series / number _-- revision