0 2 4 6 8 10

ELEVATIONS SCALE 1:100



PROPOSED FRONT ELEVATION



PROPOSED REAR ELEVATION



PROPOSED SIDE ELEVATION

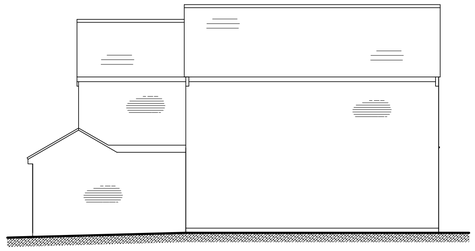

PROPOSED SIDE ELEVATION

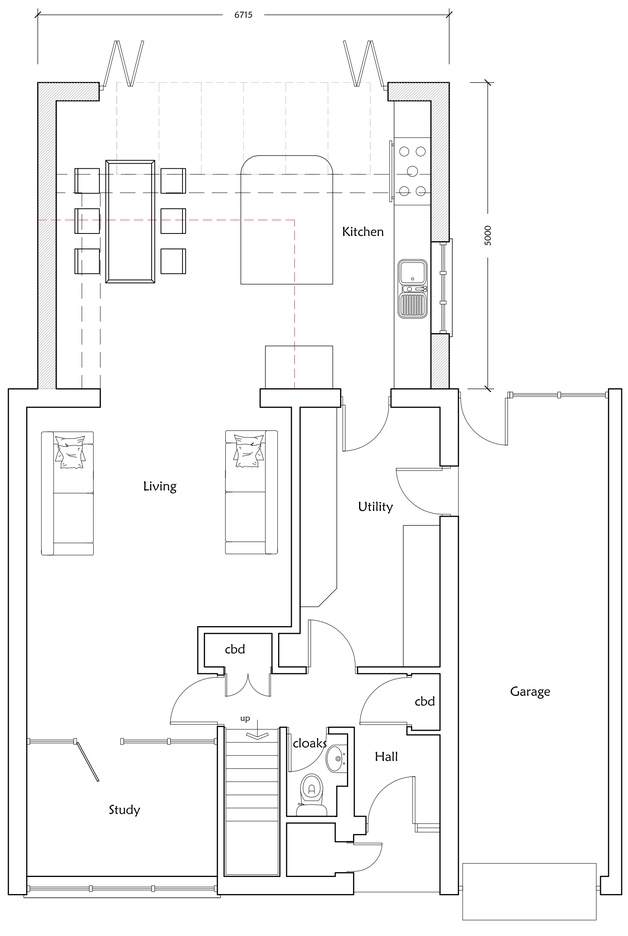

PROPOSED GROUND FLOOR PLAN

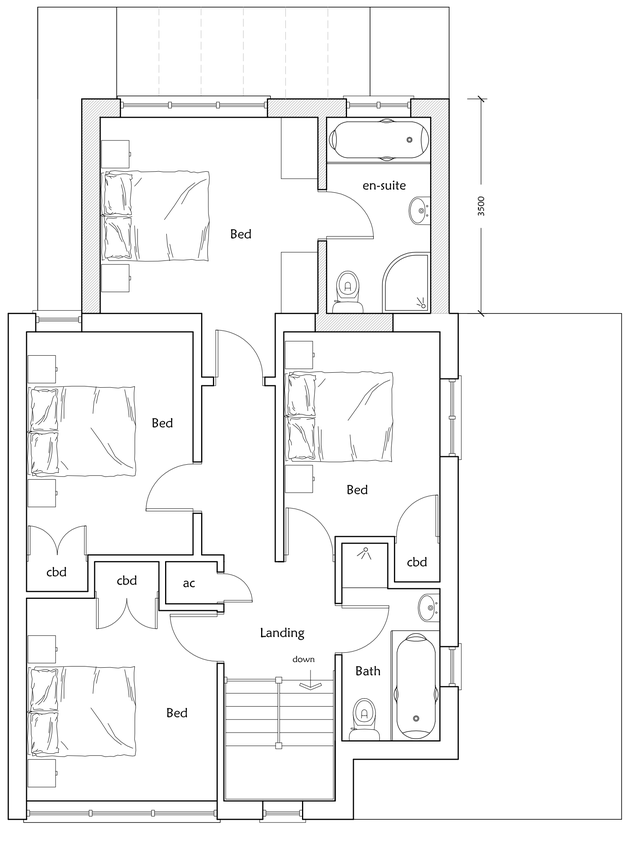

PROPOSED FIRST FLOOR PLAN

0 1 2 3 4 5

FLOOR PLANS SCALE 1:50

Project:

336 DEVIZES ROAD
SALISBURY

Drawing Title:

PROPOSED PLANS
AND ELEVATIONS

Client:

MR AND MRS SHARP

Singleton Design

32 Castle Street, Newtown
Tisbury, Wiltshire, SP3 6SN

Tel. 01747 445045
e: singleton.design@btinternet.com

Scale: 1:50, 1:100 @ A1

Drg No: P866/05 Rev: