GENERAL NOTES

Use Marked dimensions where shown in preference to scaling
No accuracy can be guaranteed due to printing variations
Site measurements should be taken to ensure accuracy
Check Dimensions prior to construction or offsite fabrication
New work or any existing work affected is shown hatched on drawings
This drawing to be read in conjunction with Structural Engineer's Calculations
Please inform Architect or Drawing Originator of any discrepancy immediately

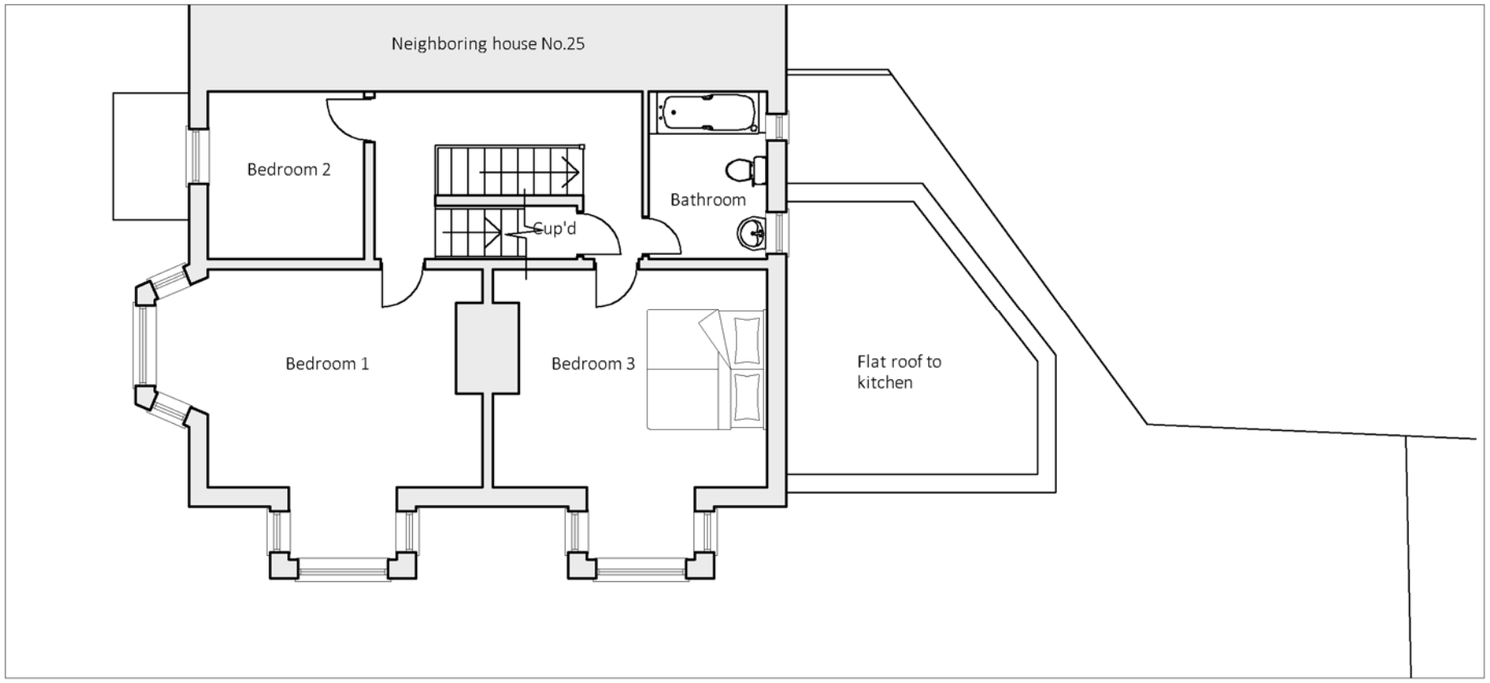

FIRST FLOOR PLAN Scale 1:100@A3

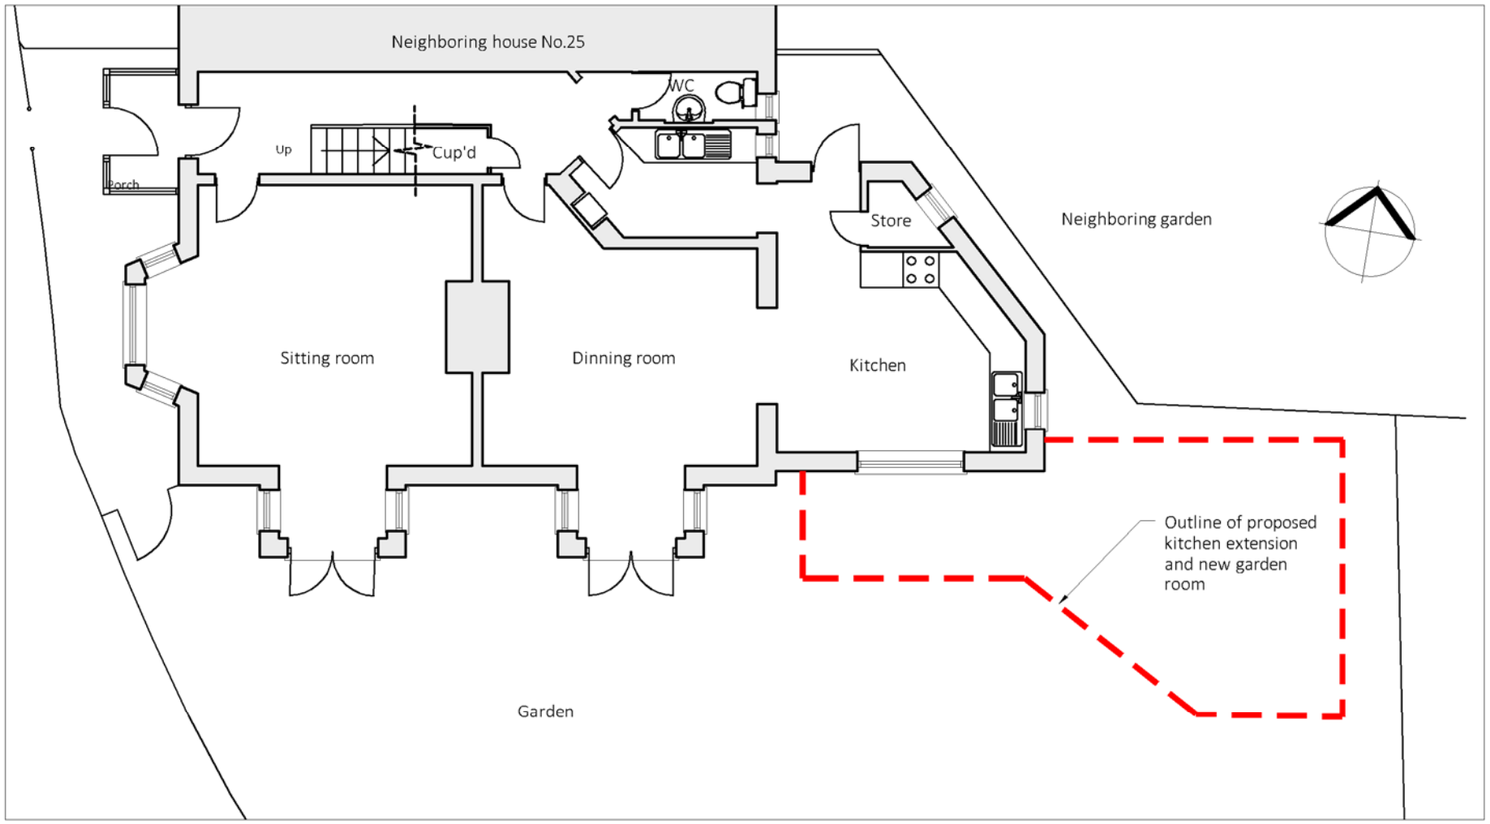

GROUND FLOOR PLAN Scale 1:100@A3

Scale 1:100

0 2000 4000 6000 8000 10000

PLANNING

Revisions:

27 ELM GROVE ROAD

SALISBURY, SP1 1JW

Proposed Kitchen Extension & New Garden room

Existing Floor Plans

Dwg no.	Rev.
MRD01-101	

Scale: 1:100 @ A3

Date:	Drawn:
June 2023	CJK