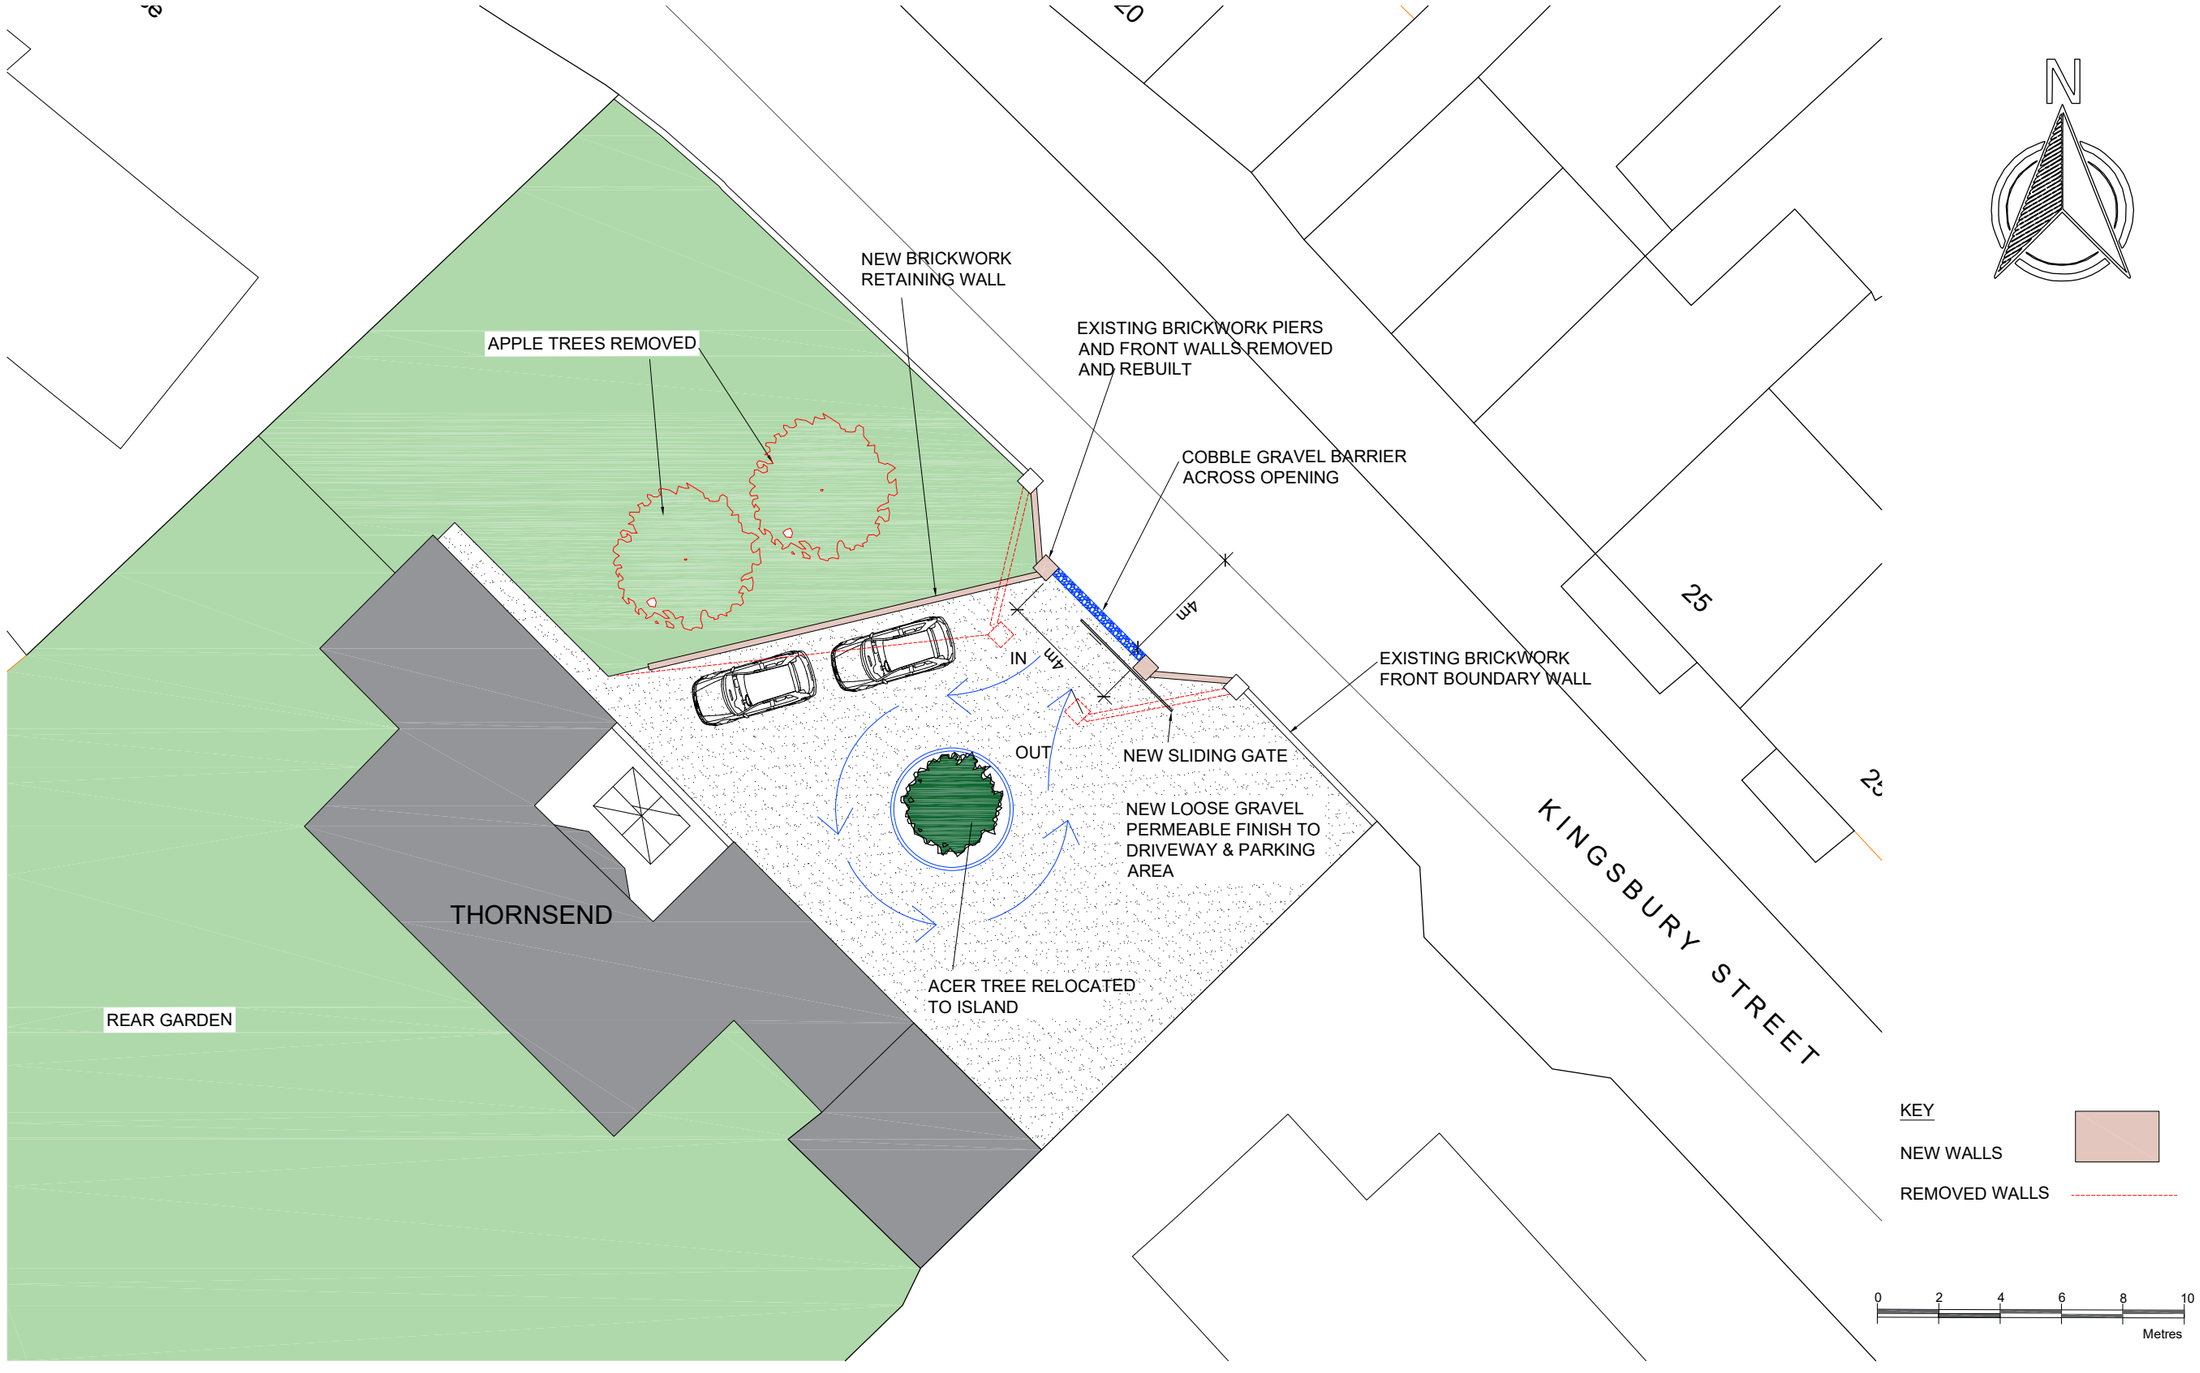


SIMPLE PLANS
PLANNING & DESIGN SERVICES
e: simpleplans76@gmail.com m: 07715 707733
www.simpleplans.net

© COPYRIGHT
No part of this drawing may be reproduced without written consent.
All contractors must visit site and be responsible for taking and checking all dimensions relating to this work.
Do not scale from this drawing.

REVISION NOTES

STATUS

PLANNING

PROJECT

NEW ORANGERY & DRIVEWAY CHANGES
THORNSEND, KINGSBURY STREET,
MARLBOROUGH, SN8 1HZ

DATE / DRAWN BY
10.08.23 JD

SCALE
1:200@A3

DRAWING TITLE
DRIVEWAY PLAN AS PROPOSED

PROJECT NO

DRAWING NO
PL04

REV