

EXISTING FRONT ELEVATION



EXISTING ENTRANCE

0
5
1:100



FRONT ELEVATION
AS EXISTING

NEW ENTRANCE ORANGERY MATERIALS

- TIMBER SLIDING SASH WINDOWS
- MATCHING BRICKWORK AT LOW LEVEL, TIMBER FRAMED WITH TIMBER DECORATIVE CORNICING ABOVE
- TIMBER PANEL DOOR
- HIDDEN FLAT ROOF WITH GLASS ROOF LANTERN

REPLACEMENT WINDOW KEY

1✱ NEW TRADITIONAL SLIDING SASH WINDOW

2✱ NEW TRADITIONAL SLIDING SASH BAY WINDOW

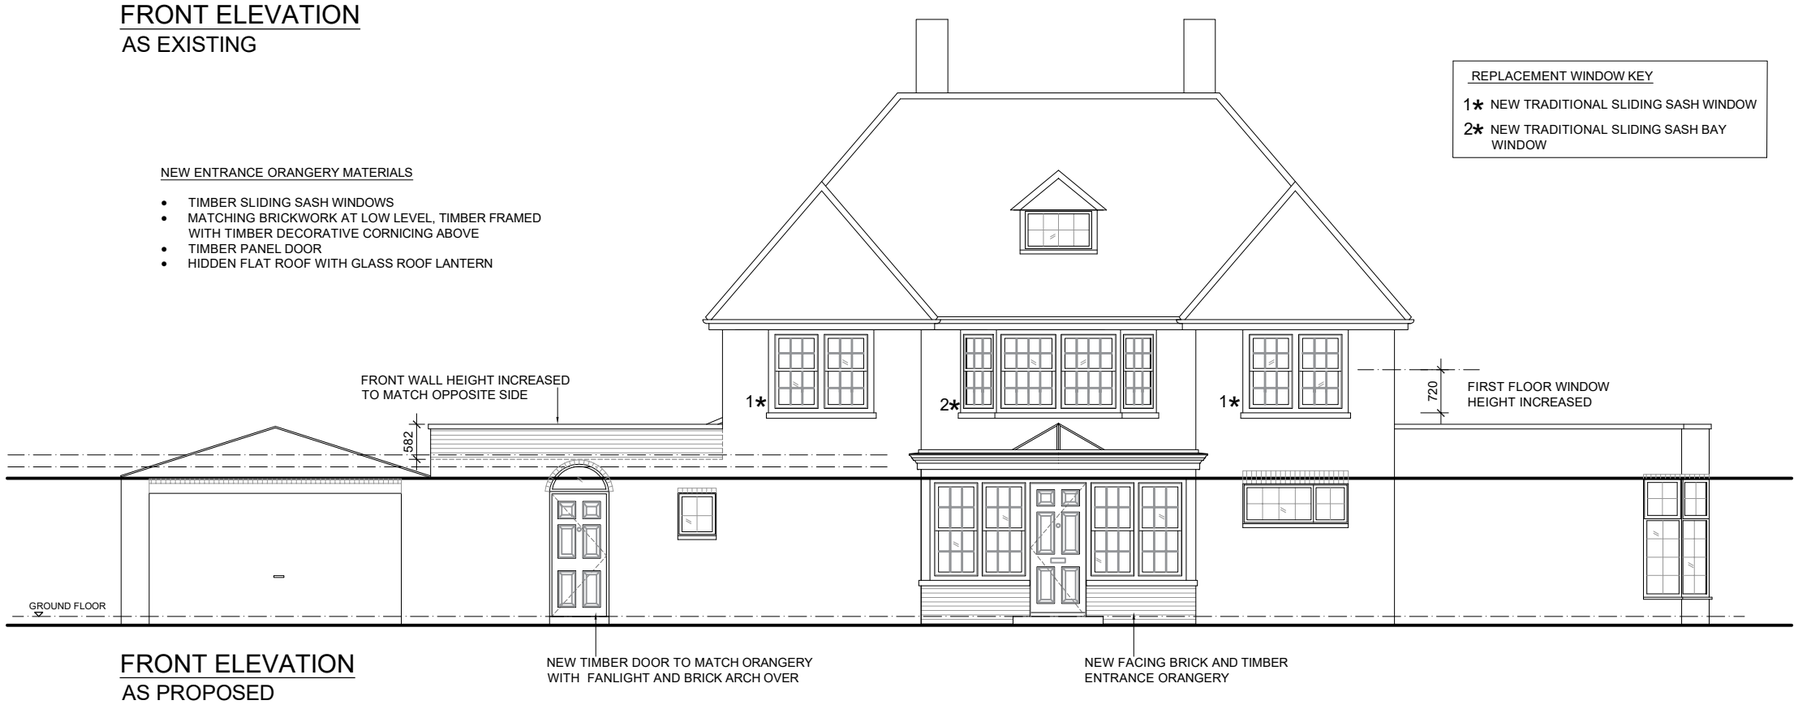

FRONT ELEVATION
AS PROPOSED

SIMPLE PLANS
PLANNING & DESIGN SERVICES
e: simpleplans76@gmail.com m: 07715 707733
www.simpleplans.net

© COPYRIGHT
No part of this drawing may be reproduced without written consent.
All contractors must visit site and be responsible for taking and checking all dimensions relating to this work.
Do not scale from this drawing.

REVISION NOTES

STATUS
PLANNING

PROJECT
NEW ORANGERY & DRIVEWAY CHANGES
THORNSEND, KINGSBURY STREET,
MARLBOROUGH, SN8 1HZ

DATE / DRAWN BY
10.08.23 JD

SCALE
1:100@A3

DRAWING TITLE
ELEVATIONS AS EXISTING &
AS PROPOSED

PROJECT NO

DRAWING NO
PL03

REV